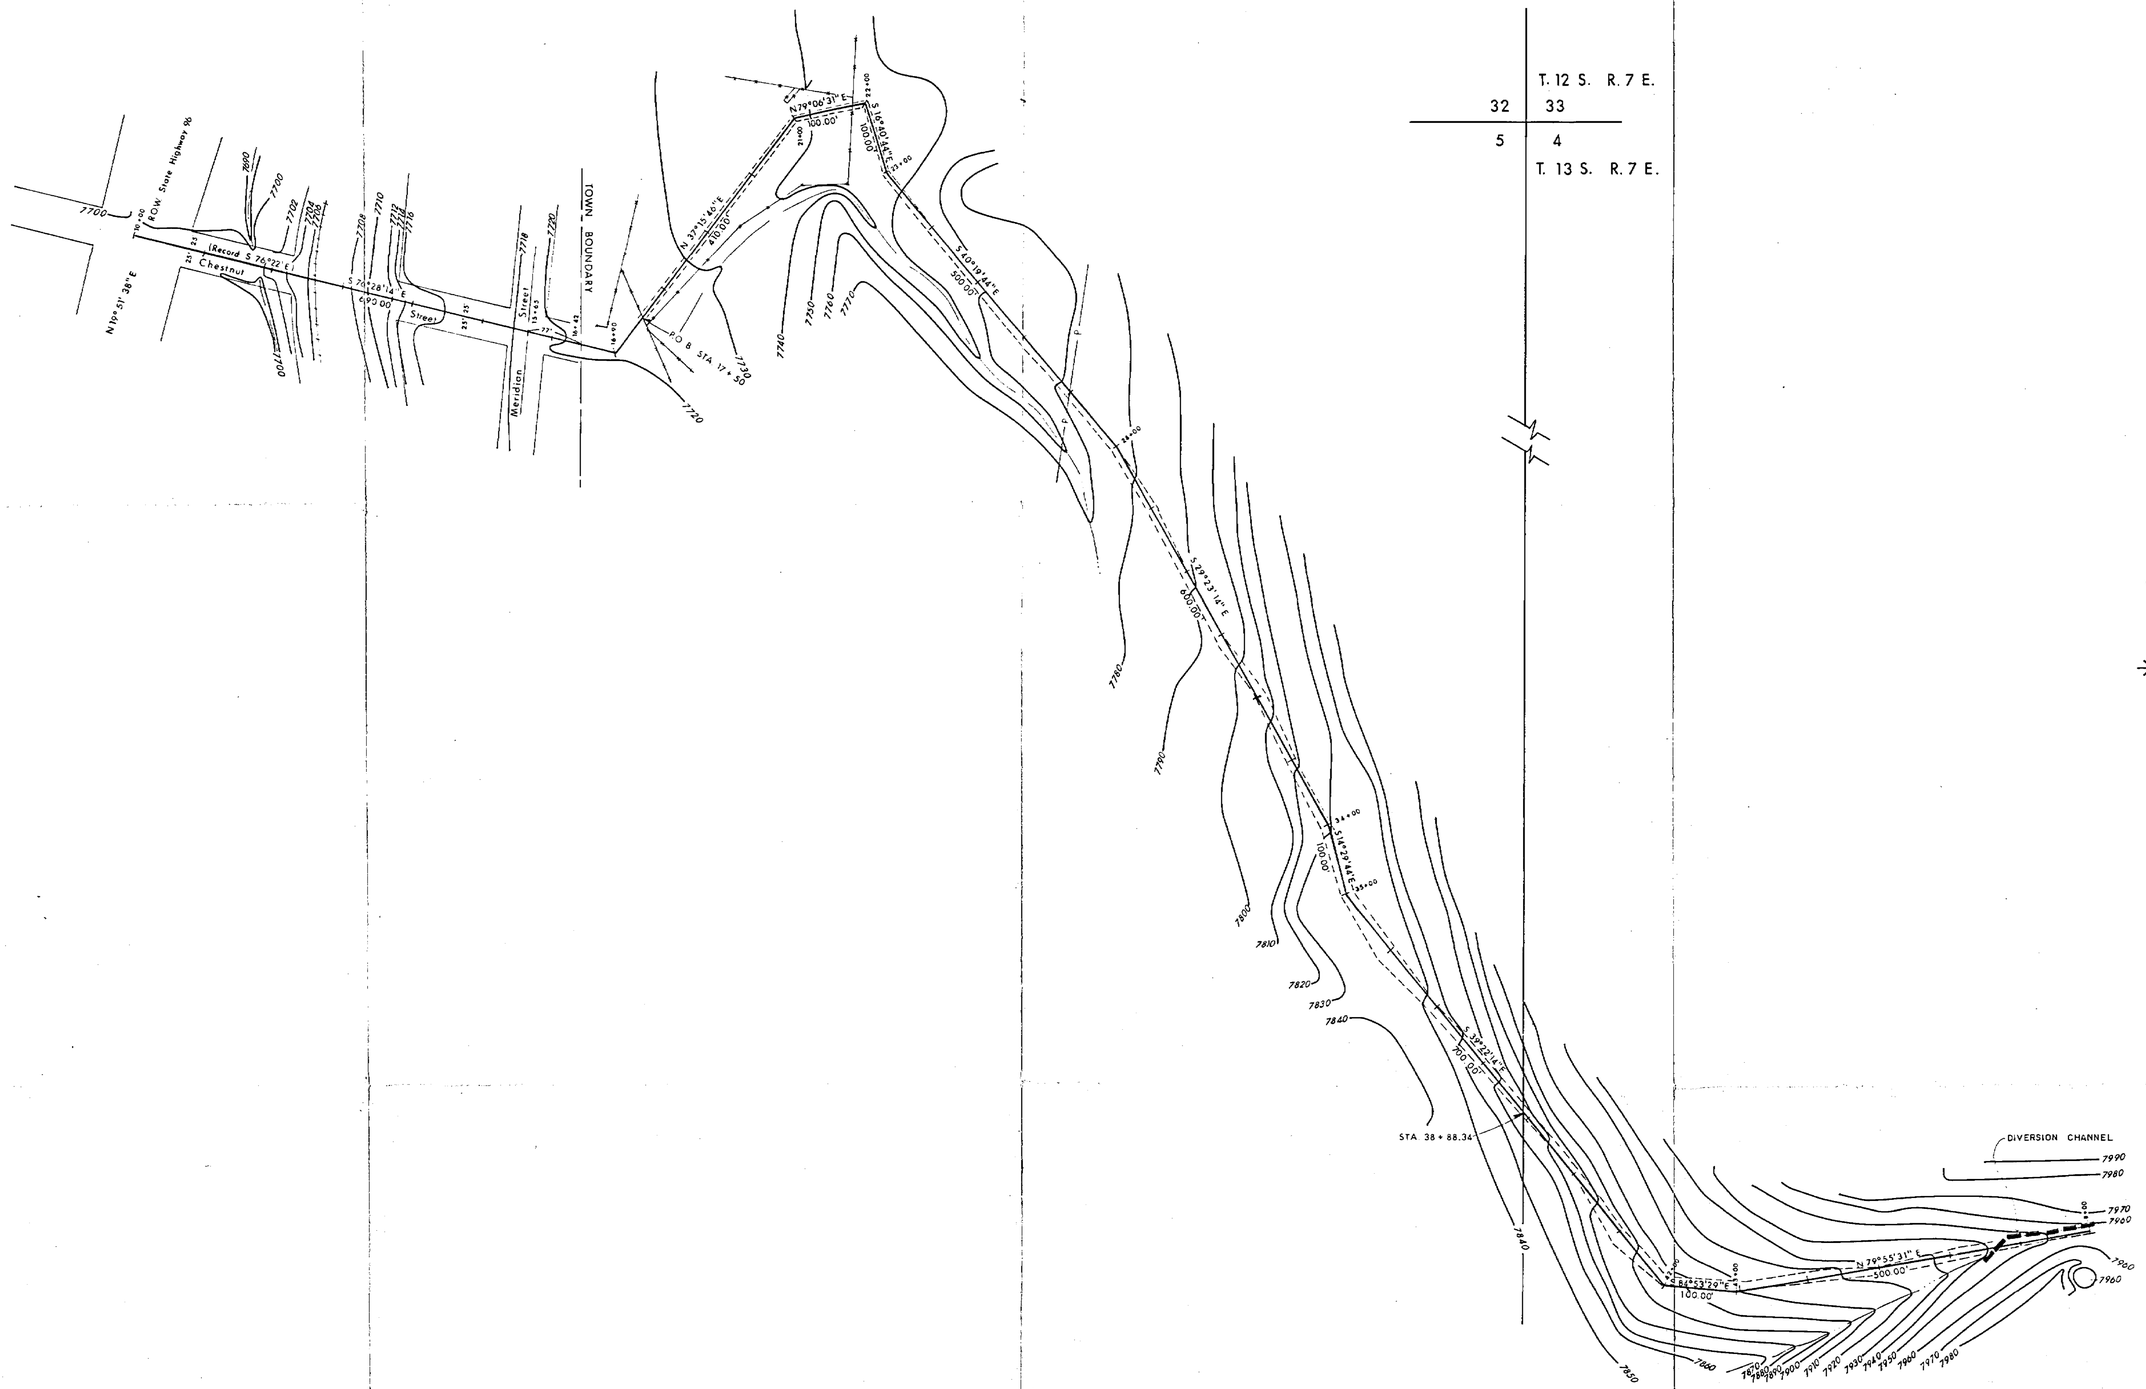

APPROVAL	DATE	SCALE: 1" = 100'	DATE
		DESIGNED BY	
		DRAWN BY	
		CHECKED BY	
		APPROVED BY	
		APPROVED BY	

PROFESSIONAL SEAL
REGISTERED PROFESSIONAL ENGINEER
No. 6566
DOUGLAS E. JOHNSON
STATE OF UTAH

COASTAL STATES ENERGY COMPANY
SKYLINE PROJECT

ACCESS ROAD TO ROCK WASTE DISPOSAL

JOB No.

DWG. No. CI4D002

REVISION R-

MAP OR FIGURE NO. MAP # 2