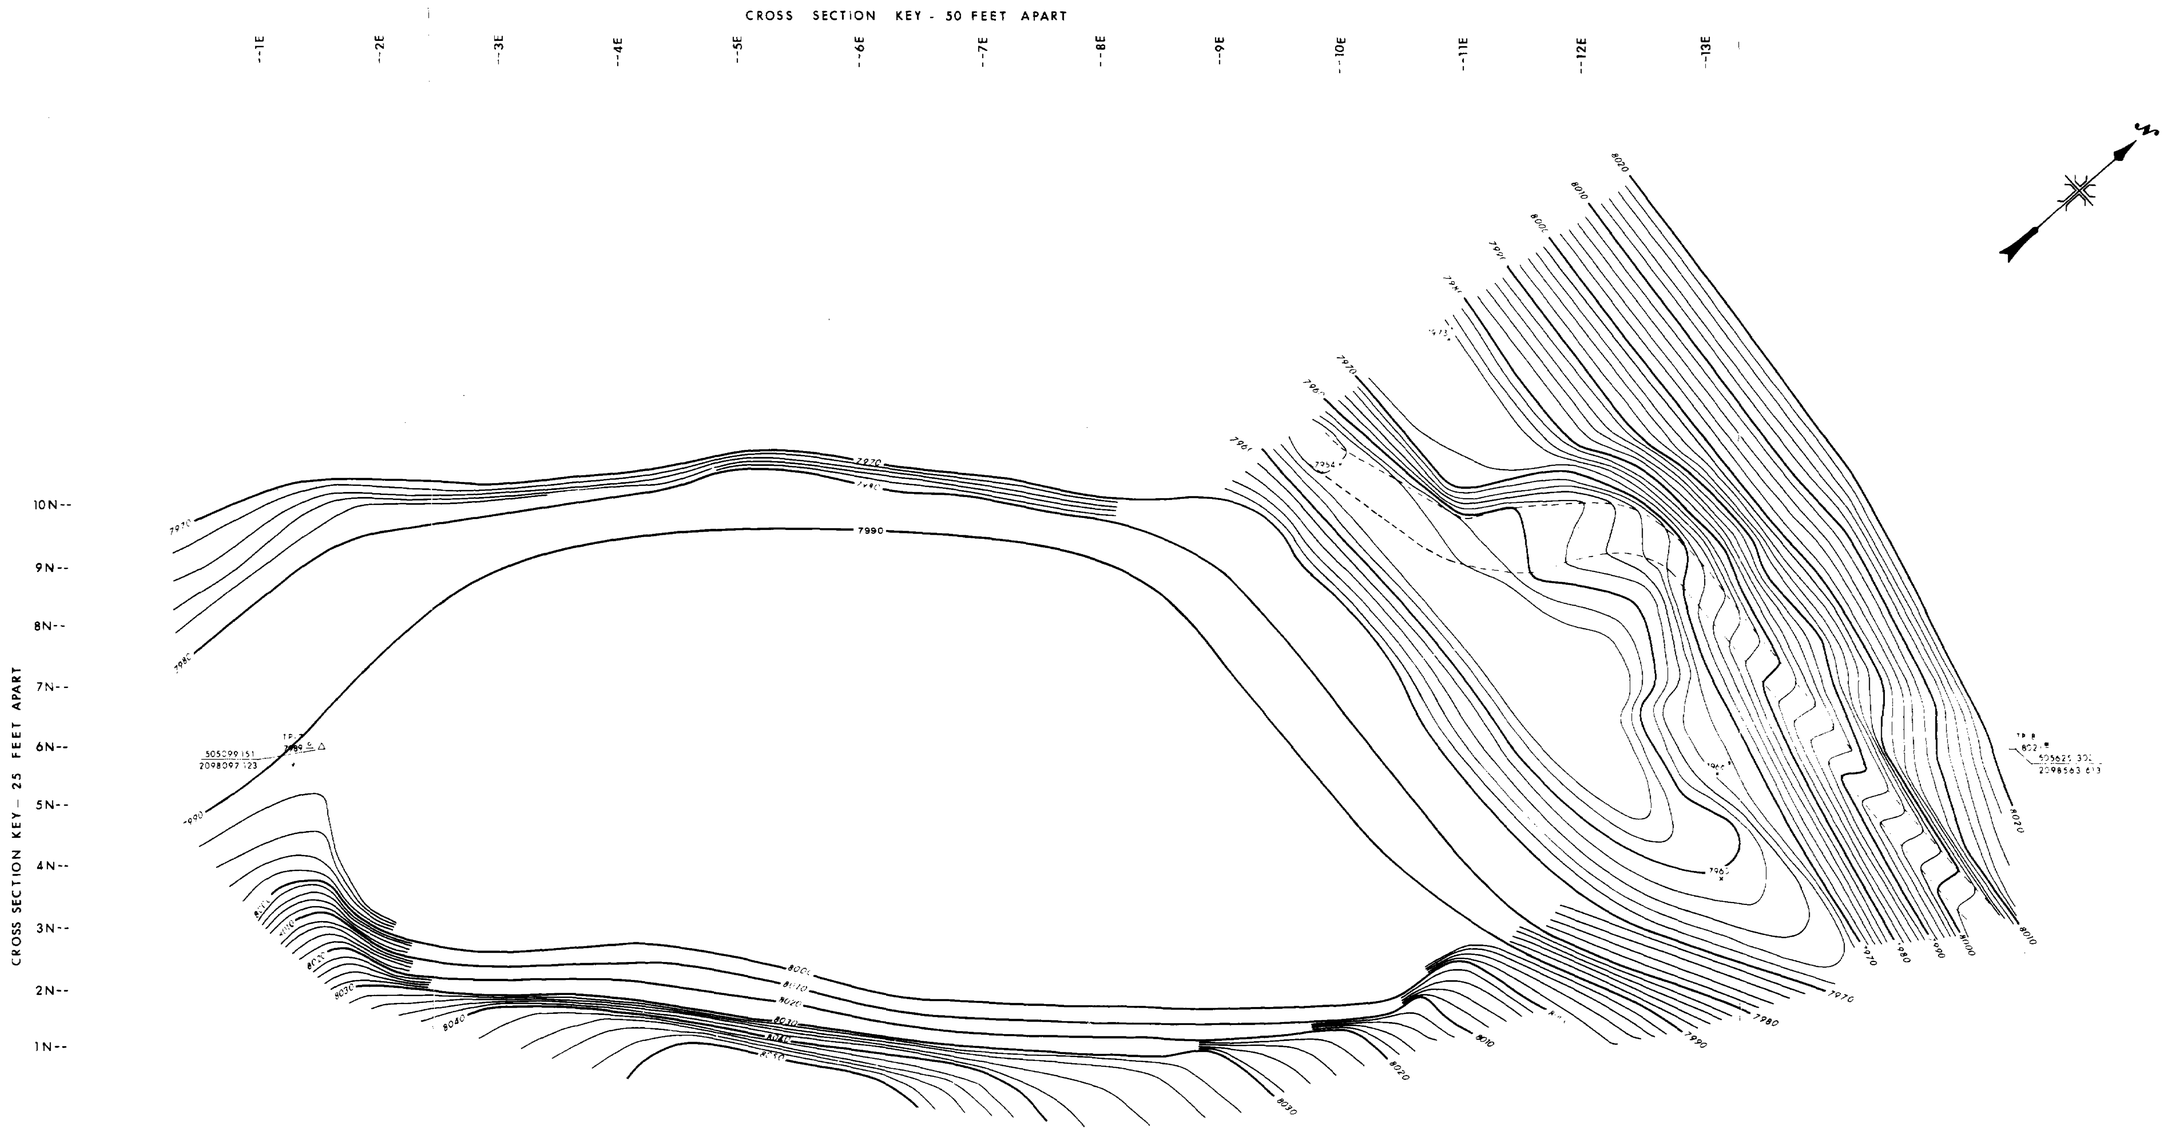

APPROVAL	DATE	SCALE 1" = 30'	DATE
		DESIGNED BY G KENZY & BOYLE ENGINEERING	1981
		DRAWN BY JH	1/82
		CHECKED BY G KENZY	1/82
		APPROVED BY	
		APPROVED BY	

PROFESSIONAL SEAL
REGISTERED PROFESSIONAL ENGINEER
No. 5566
DOUGLAS E. JOHNSON
STATE OF UTAH

COASTAL STATES ENERGY COMPANY
SKYLINE PROJECT

TOPOGRAPHIC MAP
ROCK DISPOSAL SITE

JOB No.

DWG. No. T04D001

REVISION R-

MAP OR FIGURE NO. MAP #6