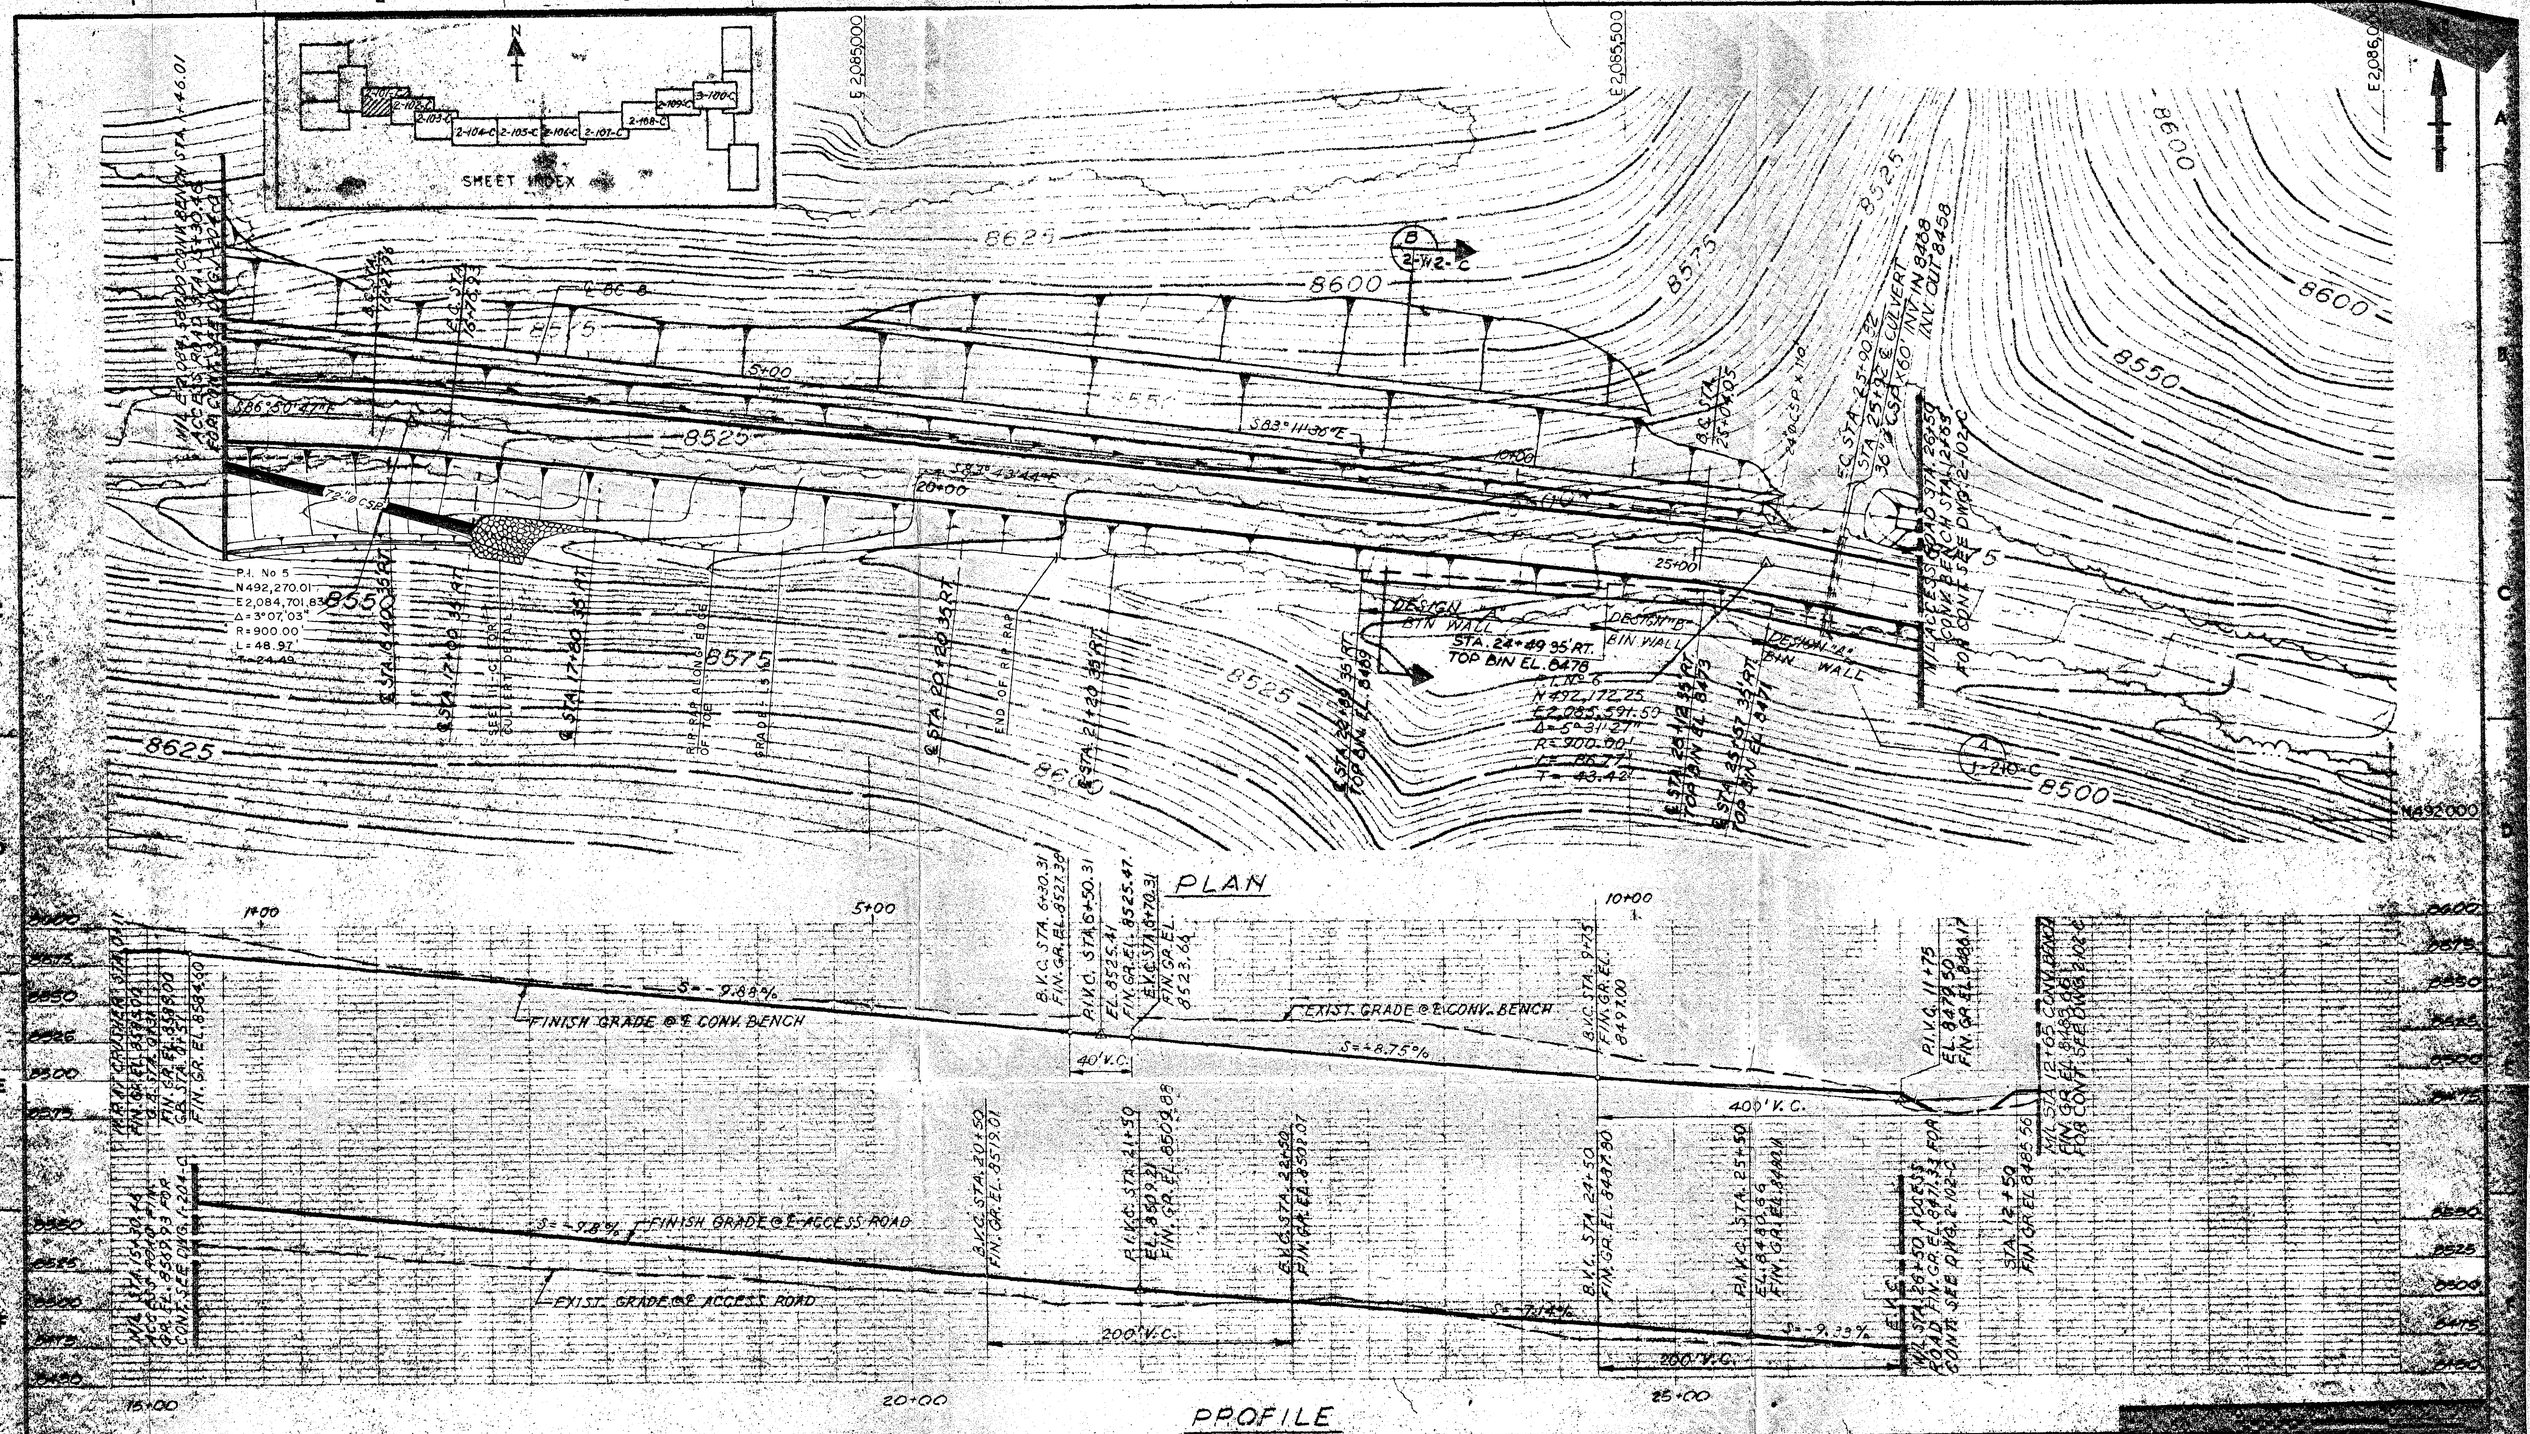

NO.	DATE	REVISION	BY CHK	APP.	APP.
	7-10-80	Bin Wall Removal and Culvert Extension			

1. FOR ACCESS ROAD & CONV. BENCH SECT. & DETS., SEE DWG. 2-112-C.

NOTES:

DESCRIPTION | COST ACCOUNT

WORK COVERED BY THIS DRAWING CHARGED TO COST ACCOUNT ABOVE

CONSTRUCTION APPROVAL

APPROVAL	DATE
	7/10/80
	7/10/80
	7/10/80

	SCALE: 1"=50'-0"	DATE
DESIGNED BY	J. MICHEAL	1-29-80
DRAWN BY	J. MICHEAL	2-4-80
CHECKED BY		3-25-80
APPROVED BY		3-27-80
APPROVED BY		3-28-80

INFORMATION CONFIDENTIAL: ALL PLANS, DRAWINGS, SPECIFICATIONS AND/OR INFORMATION FURNISHED HEREWITH ARE AND SHALL REMAIN THE PROPERTY OF KAISER ENGINEERS, AND SHALL BE HELD CONFIDENTIAL AND SHALL NOT BE USED FOR ANY PURPOSE OR PURPOSES OTHER THAN THOSE FOR WHICH THEY HAVE BEEN SUPPLIED AND PREPARED.

PROFESSIONAL SEAL

COASTAL STATES ENERGY COMPANY
SKYLINE PROJECT

ACCESS ROAD & CONVEYOR PLAN & PROFILE

KAISER ENGINEERS

JOB No. 78097

DWG. No. 2-101-C

REVISION R-1

MAP OR FIGURE NO.