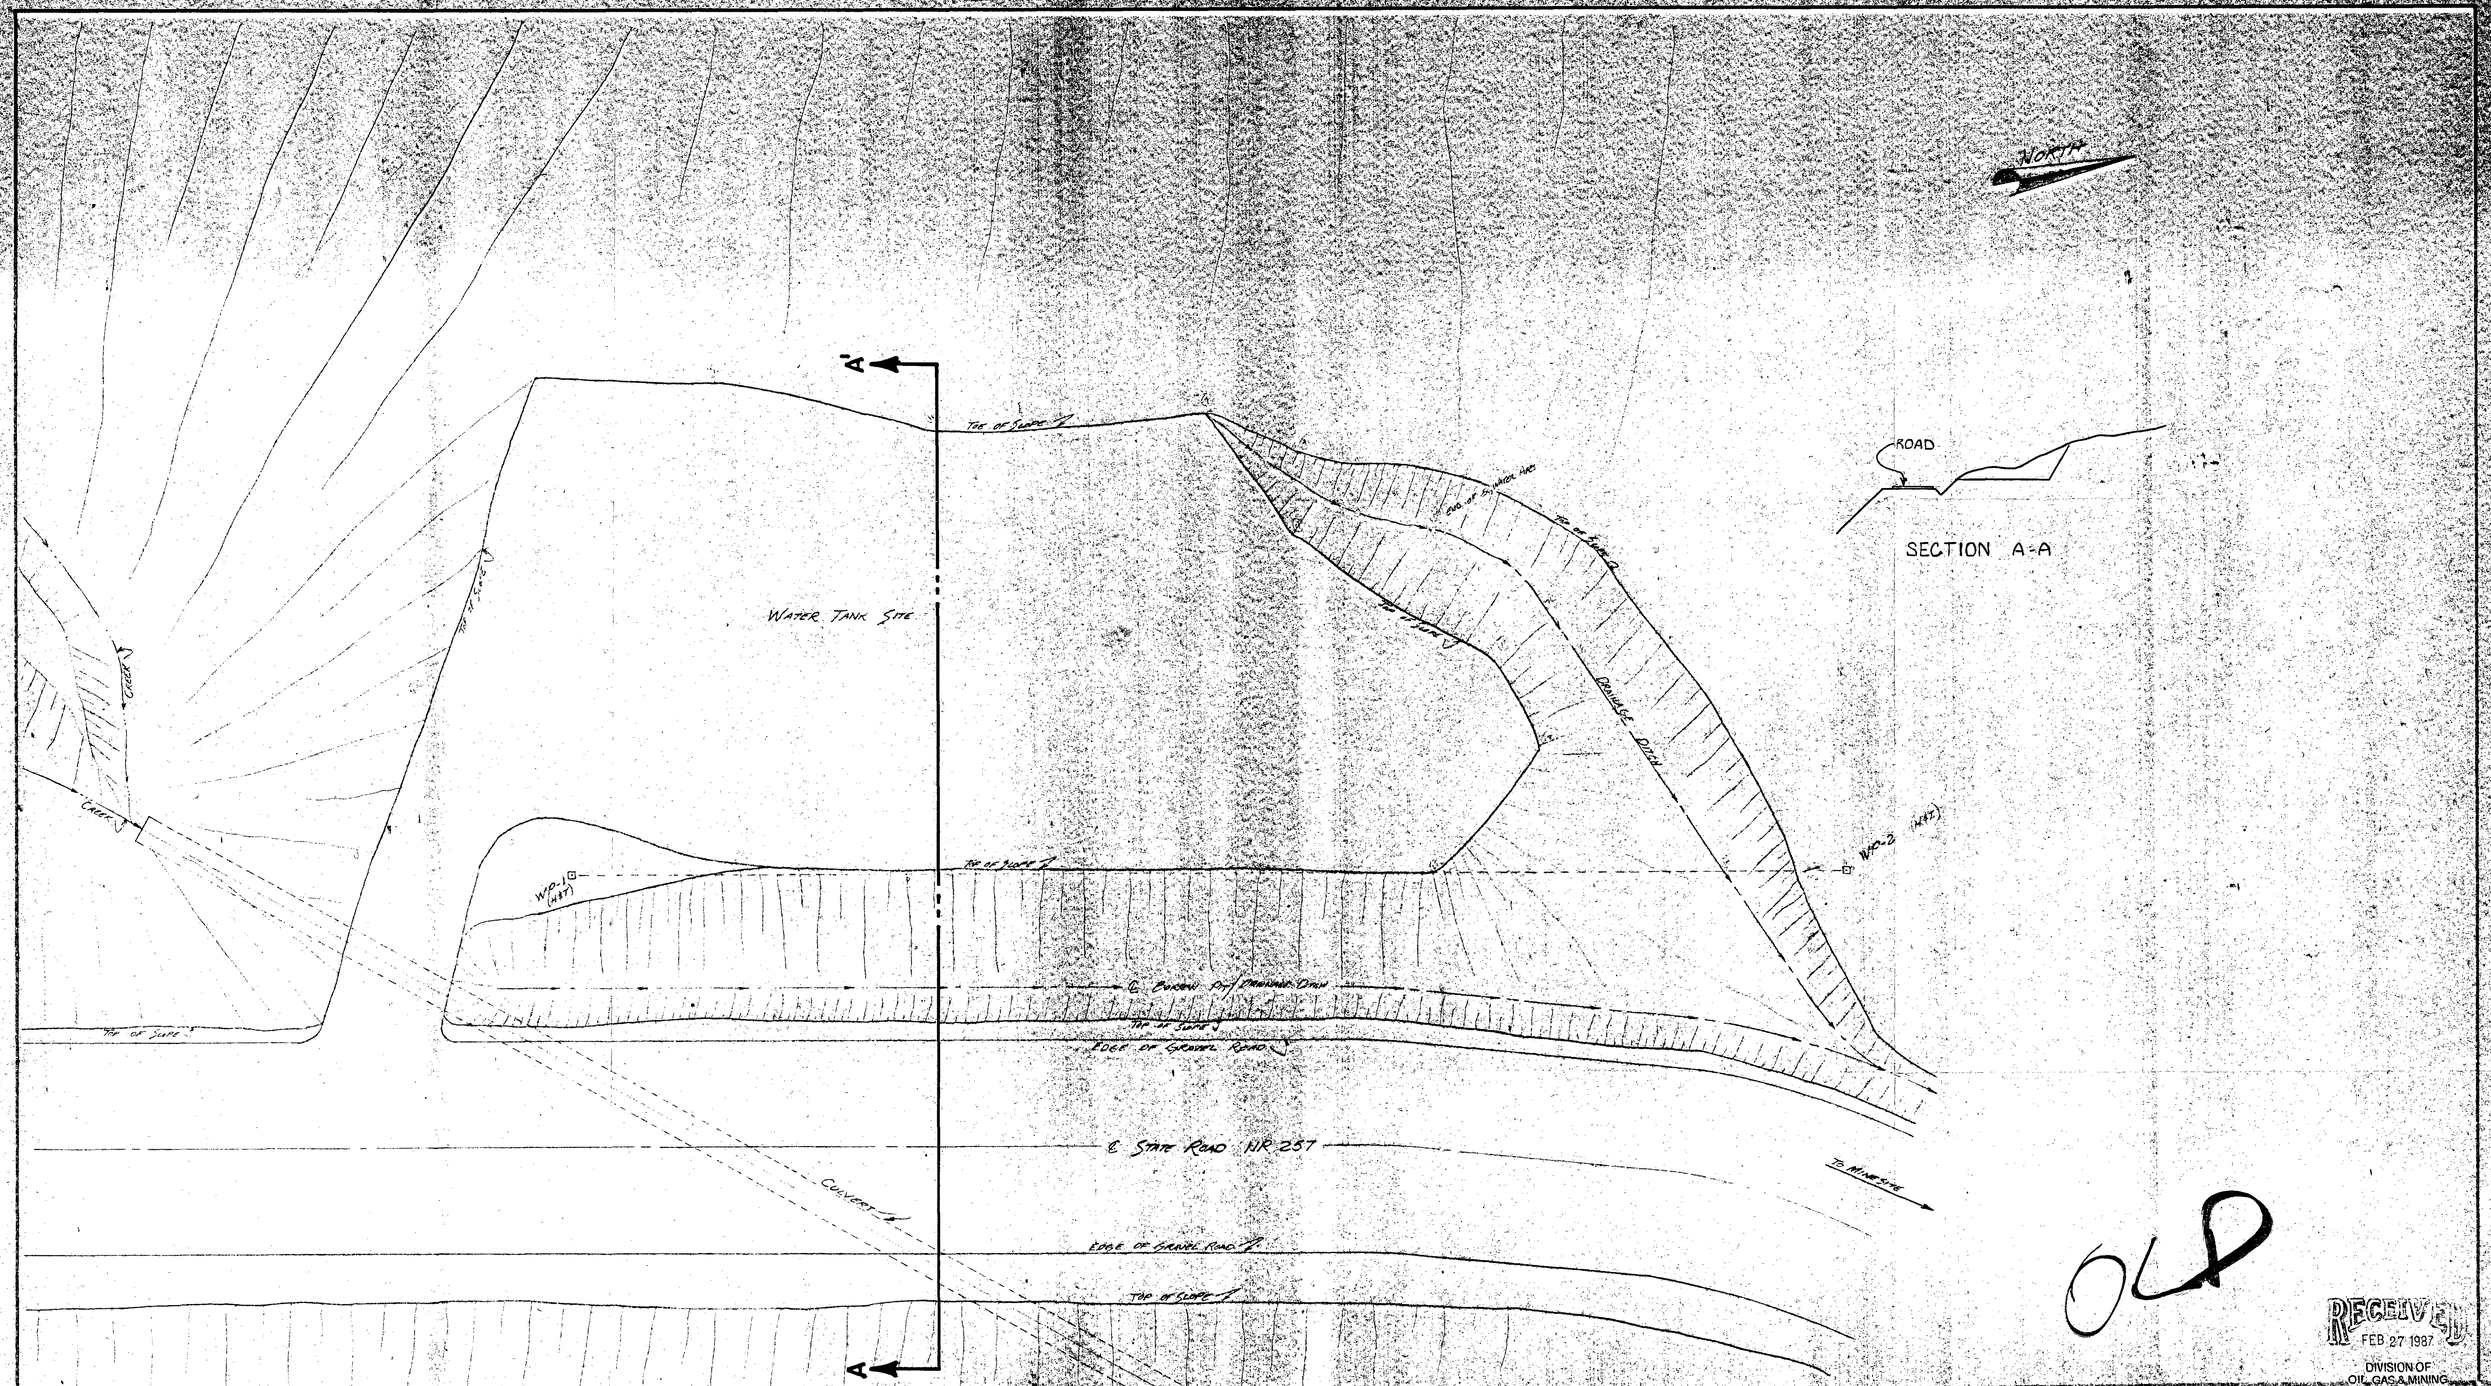

OLD

RECEIVED
FEB 27 1987
DIVISION OF
OIL, GAS & MINING

APPROVAL	DATE	SCALE 1"=20'	STE
		DESIGNED BY:	
		DRAWN BY: K.E. Washburn	4/84
		CHECKED BY:	
		APPROVED BY:	
		APPROVED BY:	

PROFESSIONAL SEAL

UTAH FUEL COMPANY
SKYLINE MINE

WATER TANK SITE RECLAMATION PLAN

JOB NO.
DWG. NO. R-
MAP OR FIGURE NO. 4.4.2-1E