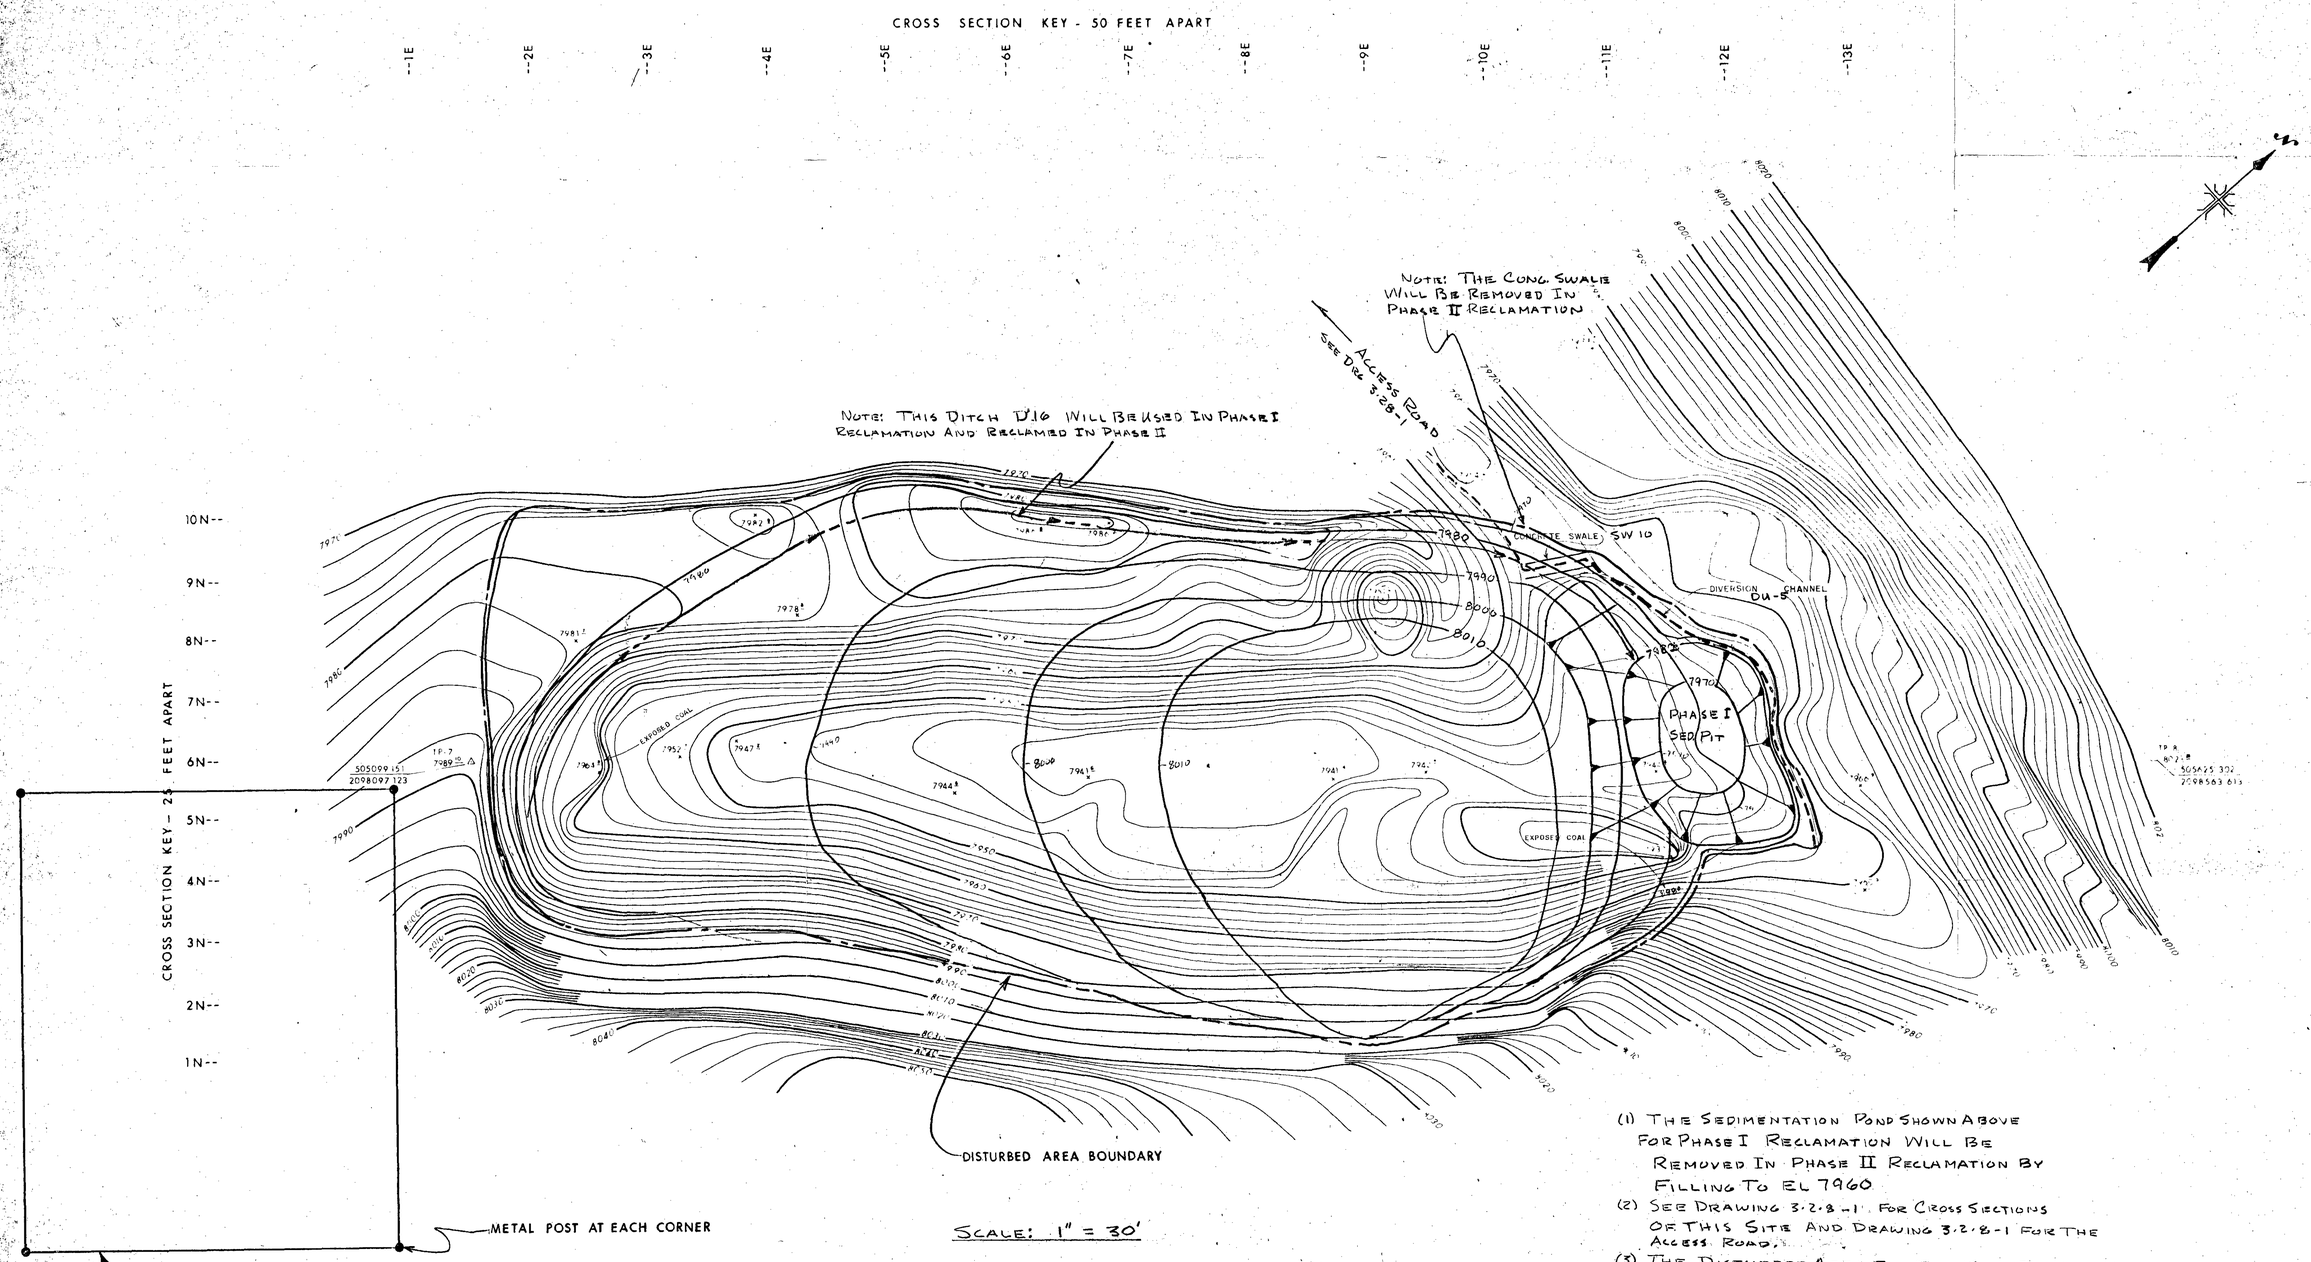

(1) THE SEDIMENTATION POND SHOWN ABOVE FOR PHASE I RECLAMATION WILL BE REMOVED IN PHASE II RECLAMATION BY FILLING TO EL 7960.

(2) SEE DRAWING 3.2.8-1 FOR CROSS SECTIONS OF THIS SITE AND DRAWING 3.2.8-1 FOR THE ACCESS ROAD.

(3) THE DISTURBED AREA FOR THIS SITE IS 1.57 ACRES AND THE DISTURBED AREA FOR THE ROAD IS 0.1 ACRES FOR A TOTAL DISTURBED AREA OF 1.67 ACRES

WORK COPY VOLUME 3

RECEIVED 10.1.90

APPROVAL	DATE	SCALE 1" = 30'	DATE
		DESIGNED BY G KENZY & BOYLE ENGINEERING	1981
		DRAWN BY H	1.82
		CHECKED BY G KENZY RCH 7/89	1/82
		APPROVED BY Douglas E Johnson	11-88
		APPROVED BY W. Shiver 7-5-89 KW 7-89	
REV. 1 REV. 2		PHASE I & PHASE II RECLAMATION NOTE Notes Added w/ws, Contours, Corrected	WWS 7-1-89 DEJ 7-5-89

PROFESSIONAL SEAL: REGISTERED PROFESSIONAL ENGINEER No. 5506 DOUGLAS E. JOHNSON STATE OF UTAH

COASTAL STATES ENERGY COMPANY
SKYLINE PROJECT

ROCK DISPOSAL SITE
RECLAMATION PLAN

JOB No.
DWG. No. CIHD004
REVISION R-
MAP OR FIGURE NO 4.16.1-1B