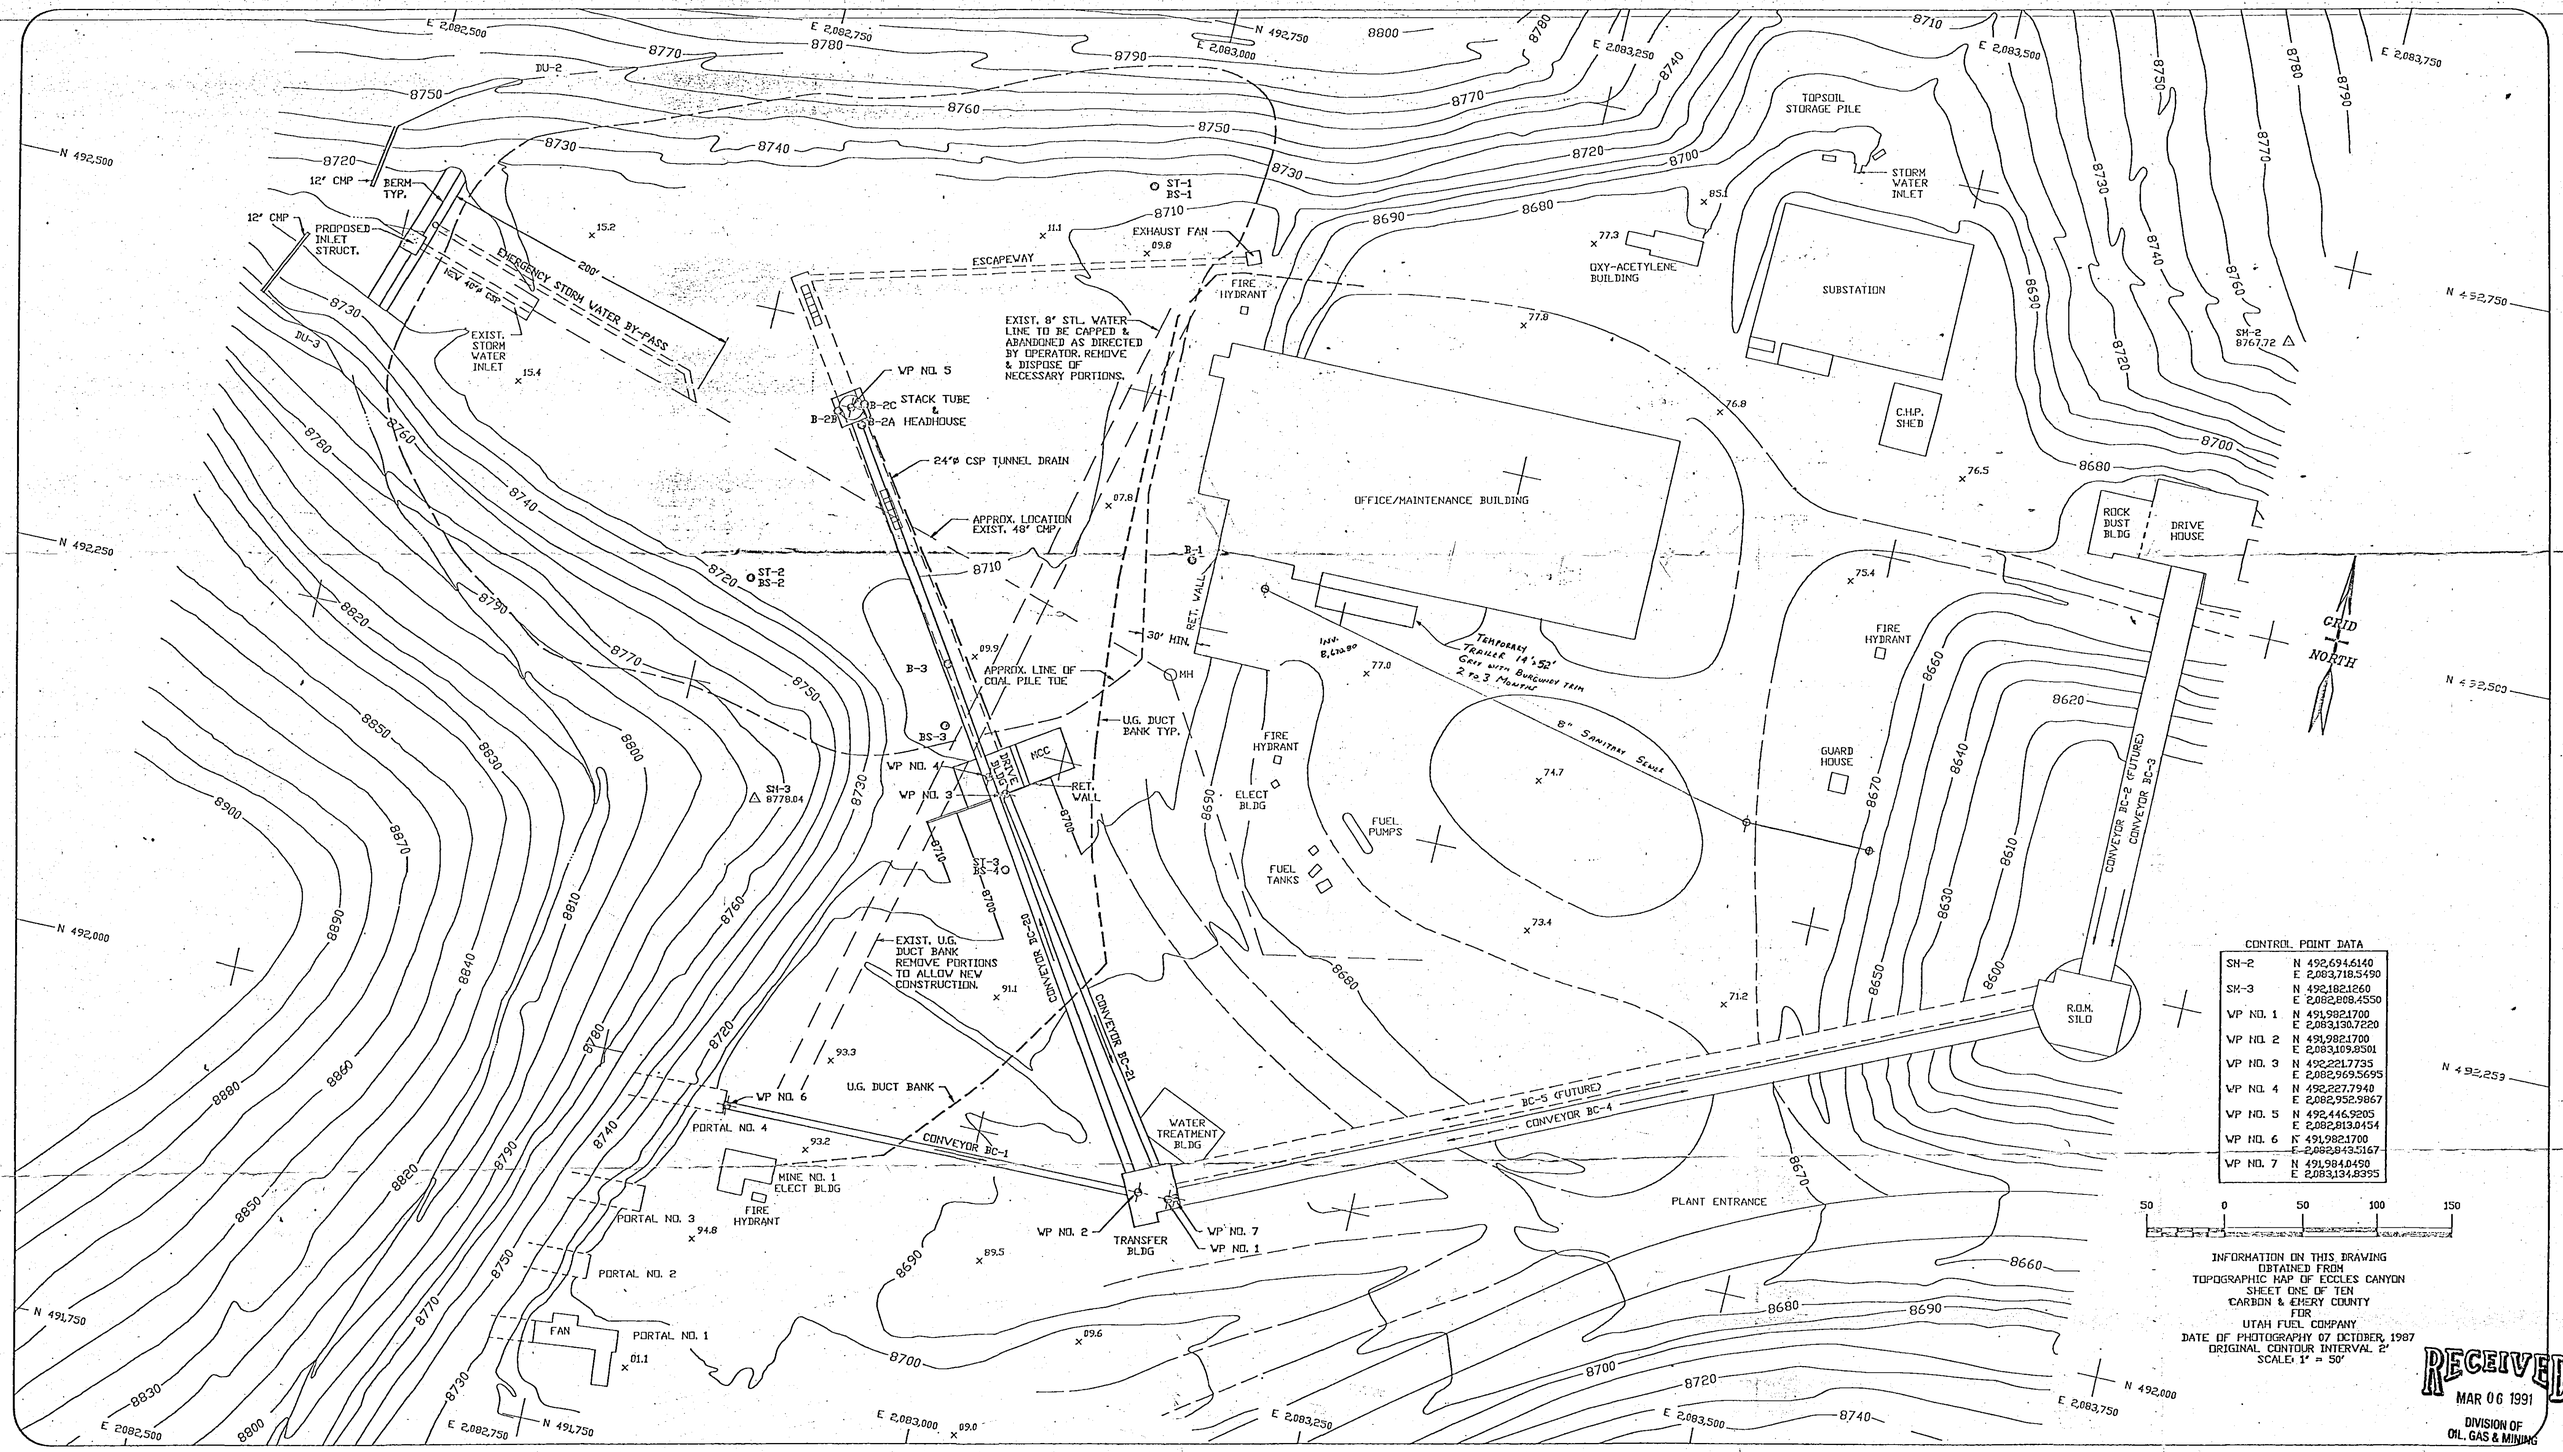

CONTROL POINT DATA

SN-2	N 492,694.6140	E 2,083,718.5490
SN-3	N 492,182.1260	E 2,082,888.4550
WP NO. 1	N 491,982.1700	E 2,083,130.7220
WP NO. 2	N 491,982.1700	E 2,083,109.9301
WP NO. 3	N 492,221.7735	E 2,082,969.5695
WP NO. 4	N 492,227.7940	E 2,082,952.9867
WP NO. 5	N 492,446.9205	E 2,082,813.0454
WP NO. 6	N 491,982.1700	E 2,082,943.5167
WP NO. 7	N 491,984.0490	E 2,083,134.8395

INFORMATION ON THIS DRAWING OBTAINED FROM TOPOGRAPHIC MAP OF ECCLES CANYON SHEET ONE OF TEN CARBON & EMERY COUNTY FOR UTAH FUEL COMPANY
DATE OF PHOTOGRAPHY 07 OCTOBER, 1987
ORIGINAL CONTOUR INTERVAL 2'
SCALE: 1" = 50'

RECEIVED
MAR 06 1991
DIVISION OF OIL, GAS & MINING

Reference Dwg.	Dwg. No.	Description

Revisions	No	Date	Description

WESTERN ENGINEERS INC.
RIFLE, COLORADO

Scale: 1" = 50'	Date:	
Drawn: ACAD10	12/89	
Design: SAK	12/89	
Checked:		
DO NOT SCALE DRAWING		
Engineering:		
Client:		
Contractor:		

Engineer Seal

UTAH FUEL COMPANY
SKYLINE MINES
SUPPLEMENTAL SURFACE STORAGE FACILITY
SCOFIELD, UTAH ECCLES CANYON

Drawing Title
SITE PLAN
BASE BID

APPROVED FOR CONSTRUCTION
DATE 6-15-90

Drawing Number
01-B-100