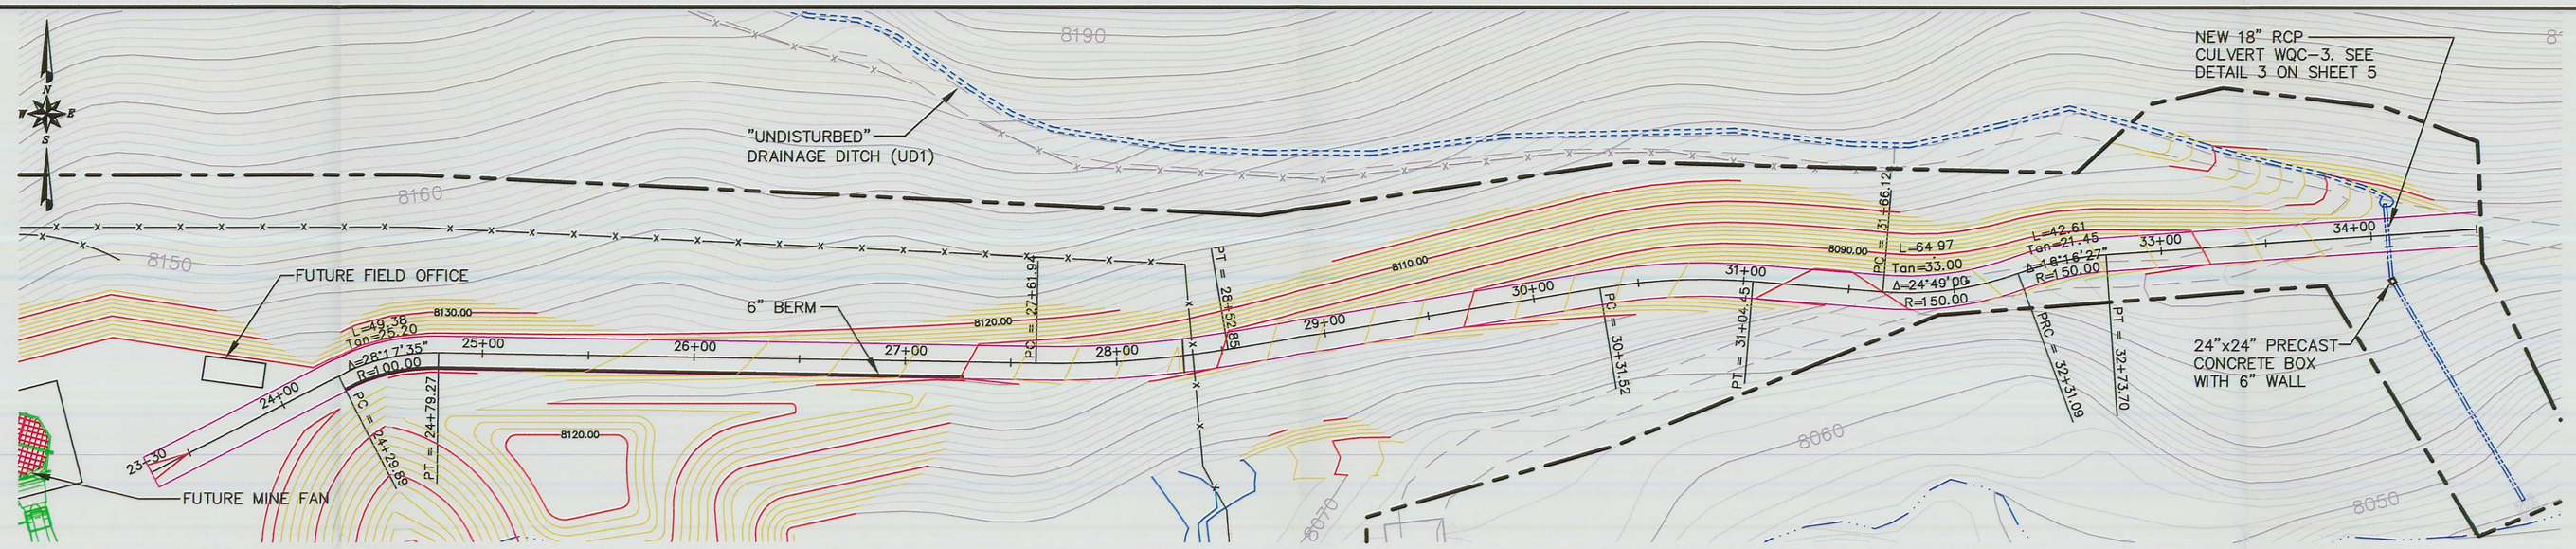

PLAN
1"=50'

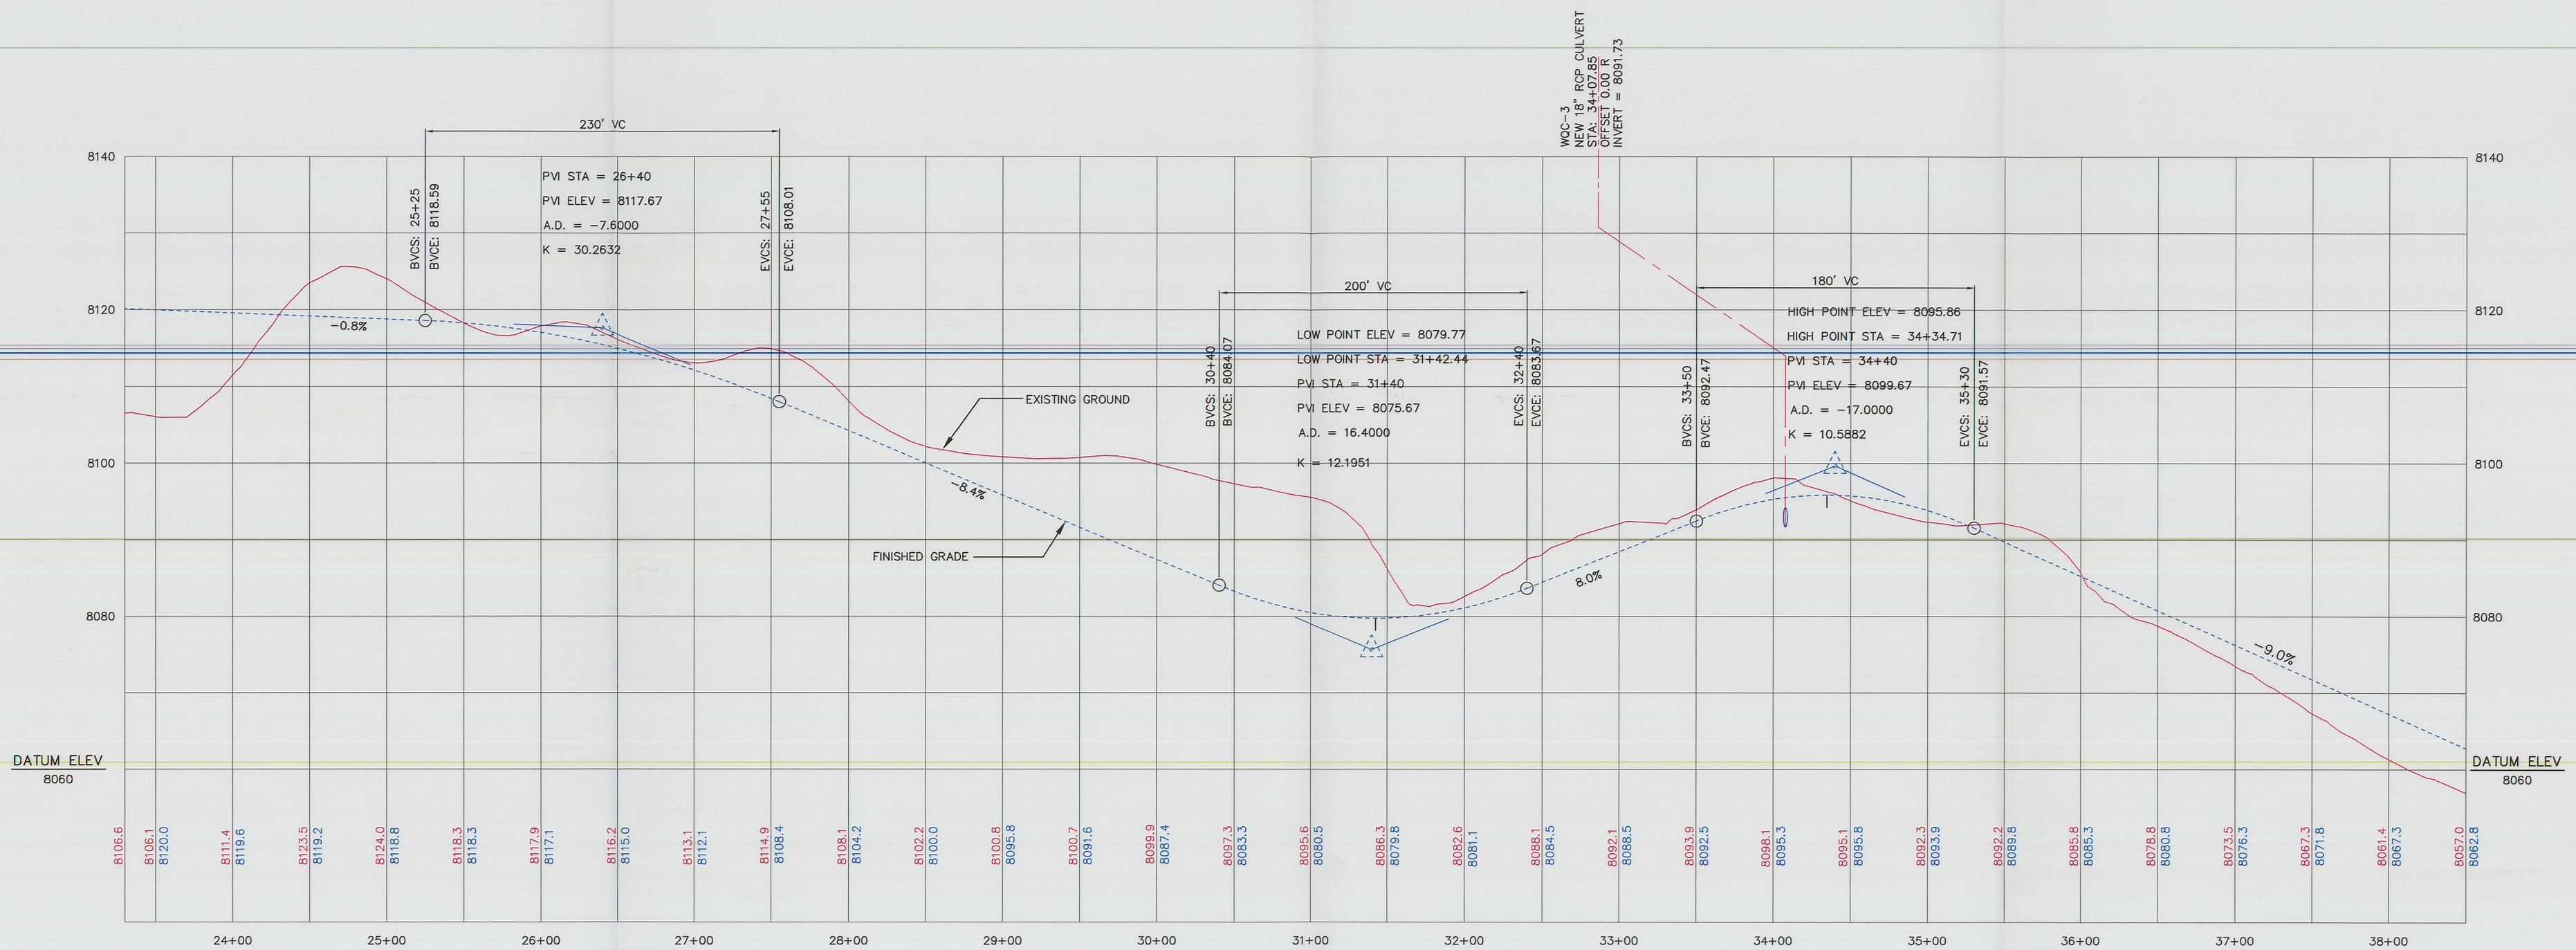

PROFILE
HORZ: 1"=50'
VERT: 1"=50'

SITE ACCESS ROAD (1/2)

RECEIVED
OCT 22 2009
DIV. OF OIL, GAS & MINING

EarthFax Engineering, Inc.
Engineers/Scientists

0 50 100 FEET

SEAL:

REGISTERED PROFESSIONAL ENGINEER
No. 168246
RICHARD B. WHITE
STATE OF UTAH

DATE	No.	REVISIONS

WINTER QUARTERS VENTILATION
PLAN/PROFILE VIEWS-1

Canyon Fuel Company, LLC
Skyline Mines

P.O. BOX 719 HELPER, UTAH 84526
801-637-7925

CAD FILE: G:\UC794-16\3.24-3B	DATE: 9-18-09	CK.BY:rbw	REVISION:
	SCALE: AS SHOWN	DR.BY:st	
DWG. NO.: 3.2.4-3b			