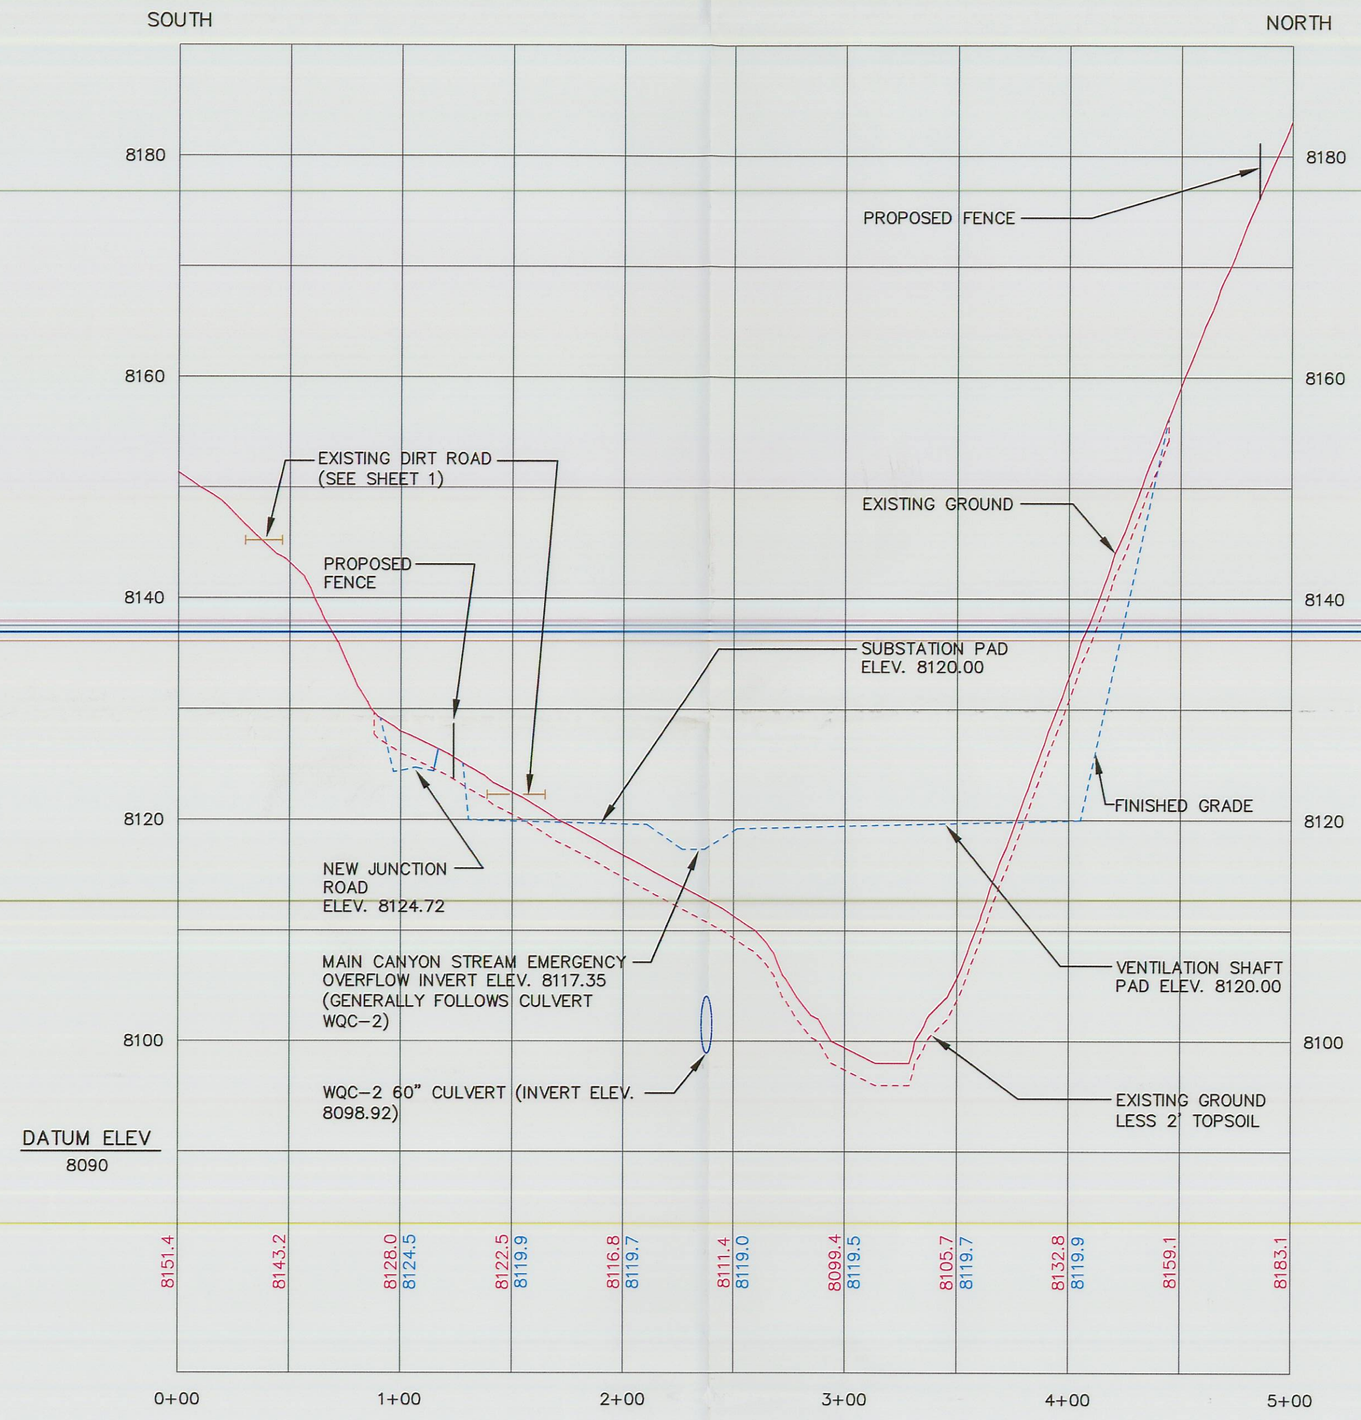

CROSS SECTION A (1/4)

HORZ: 1"=50'
VERT: 1"=10'

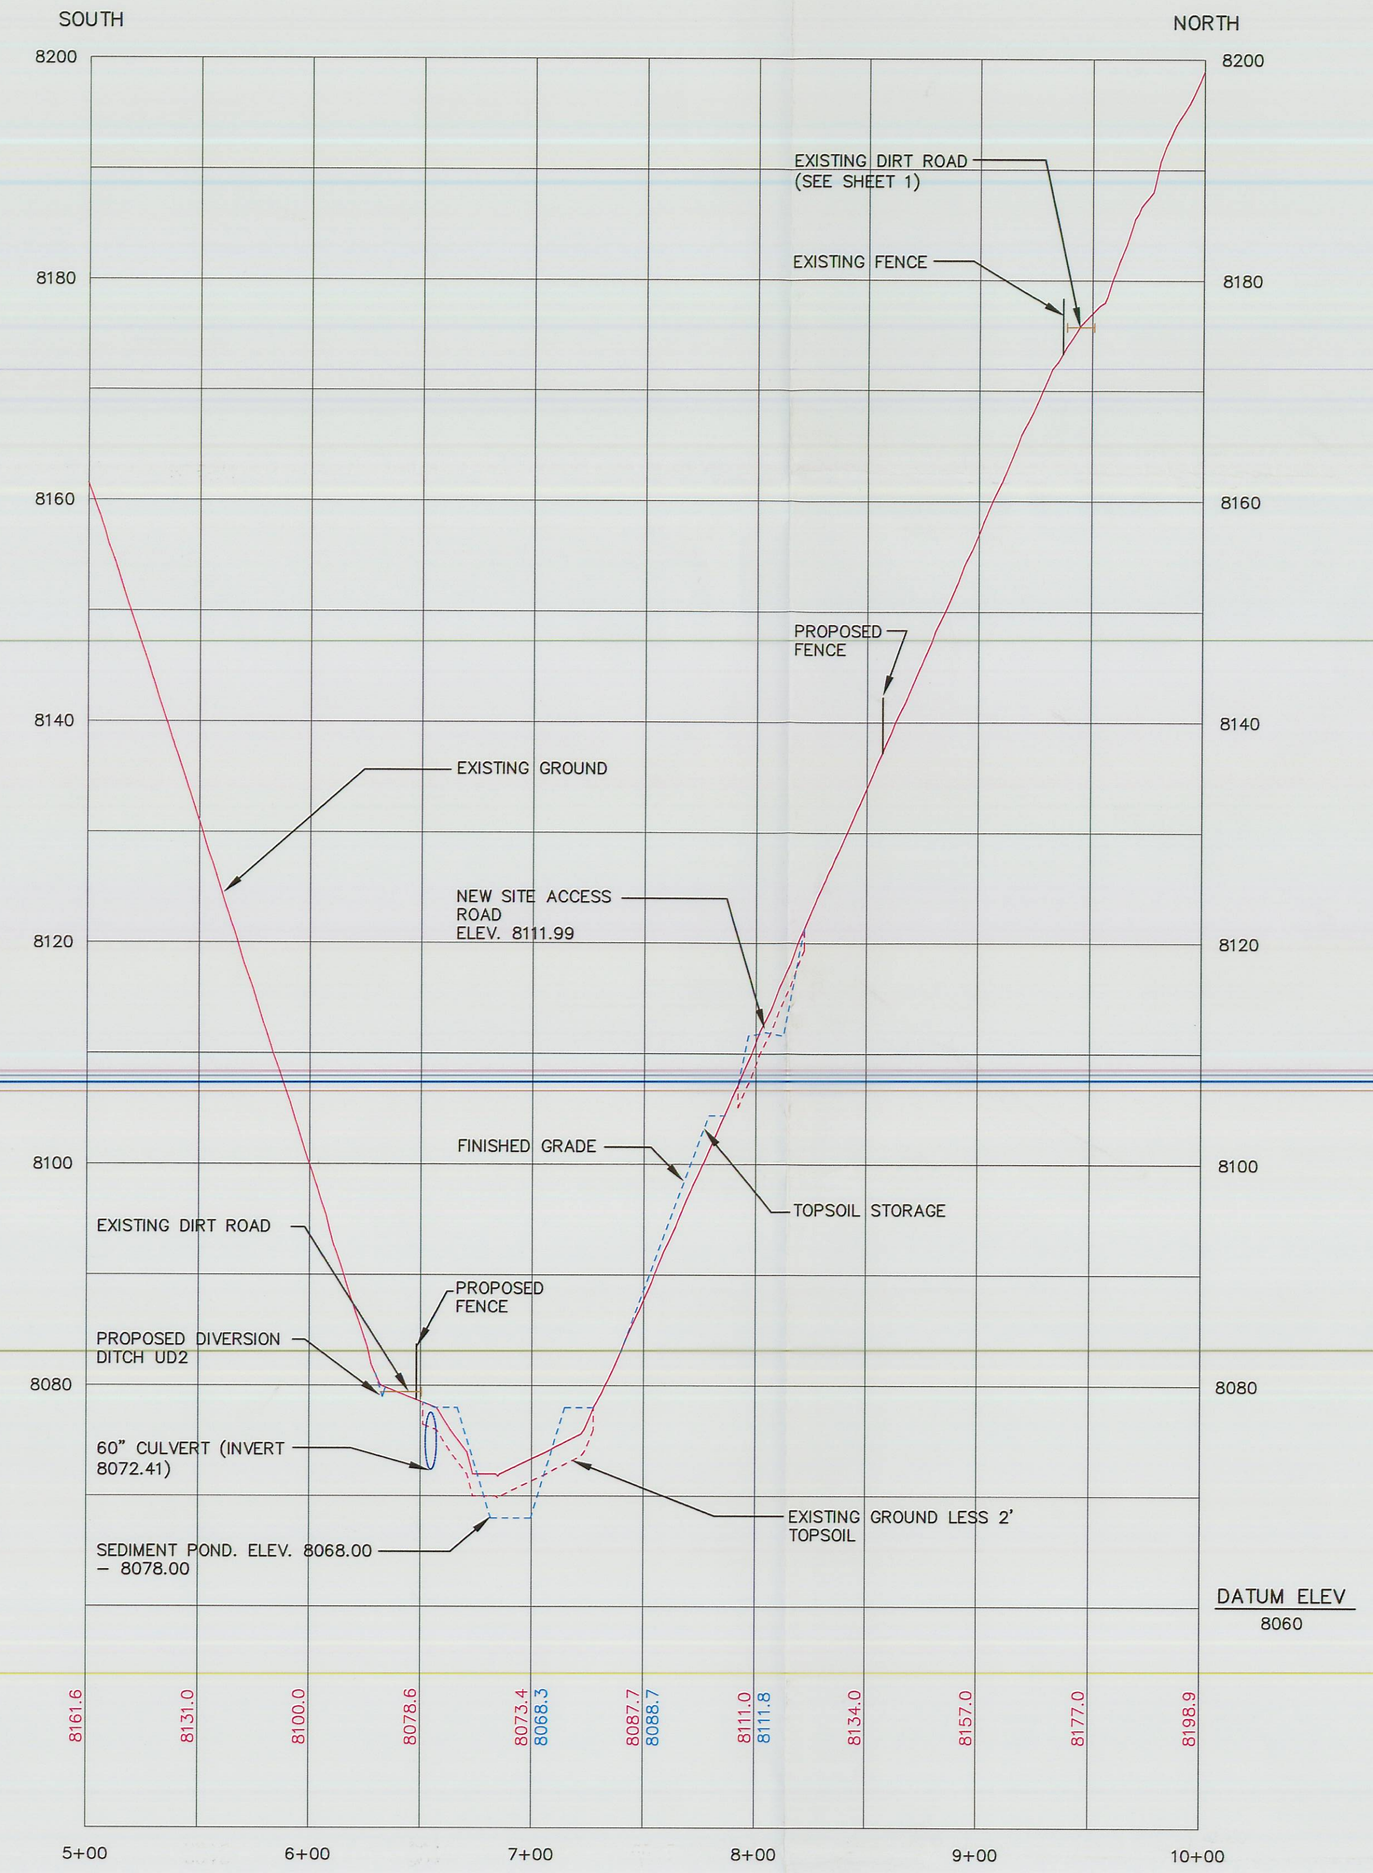

CROSS SECTION B (2/4)

HORZ: 1"=50'
VERT: 1"=10'

RECEIVED
OCT 22 2009
DIV OF OIL, GAS & MINING

EarthFax Engineering, Inc.
Engineers/Scientists

0 100
50
FEET

SEAL:

REGISTERED PROFESSIONAL ENGINEER AND LAND SURVEYOR
No. 168246
RICHARD B. WHITE
STATE OF UTAH

DATE	No.	REVISIONS

WINTER QUARTERS VENTILATION
CROSS SECTIONS NEAR
MINE PORTALS

Canyon Fuel Company, LLC
Skyline Mines

P.O. BOX 719 HELPER, UTAH 84526 801-637-7925	DATE: 9-18-09	CK.BY:rbw	REVISION:
CAD FILE: S:\C-G\UC794-16\3.24-3d	SCALE: AS SHOWN	DR.BY:st	
DWG. NO.: 3.2.4-3d			