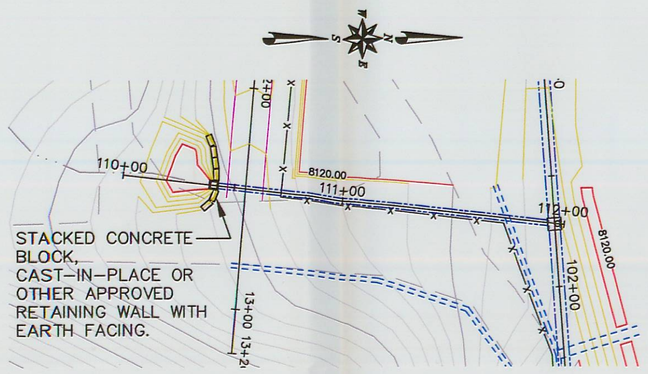

PLAN
1"=50'

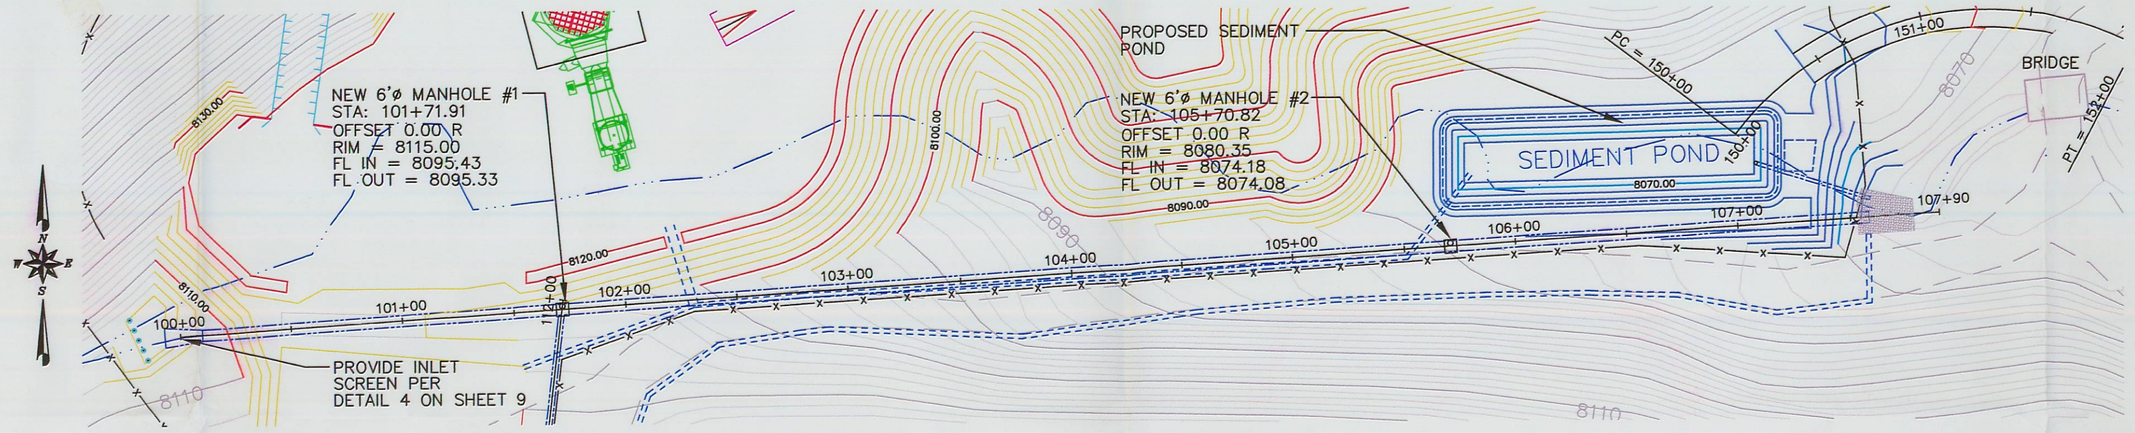

PLAN
1"=50'

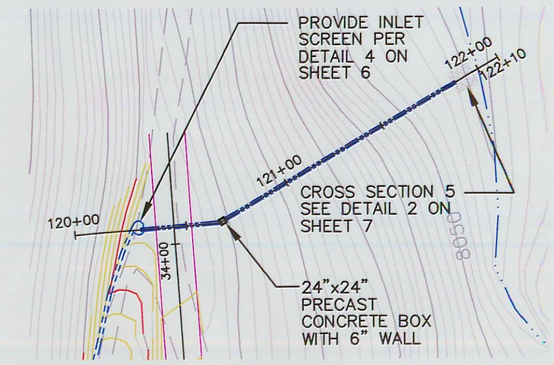

PLAN
1"=50'

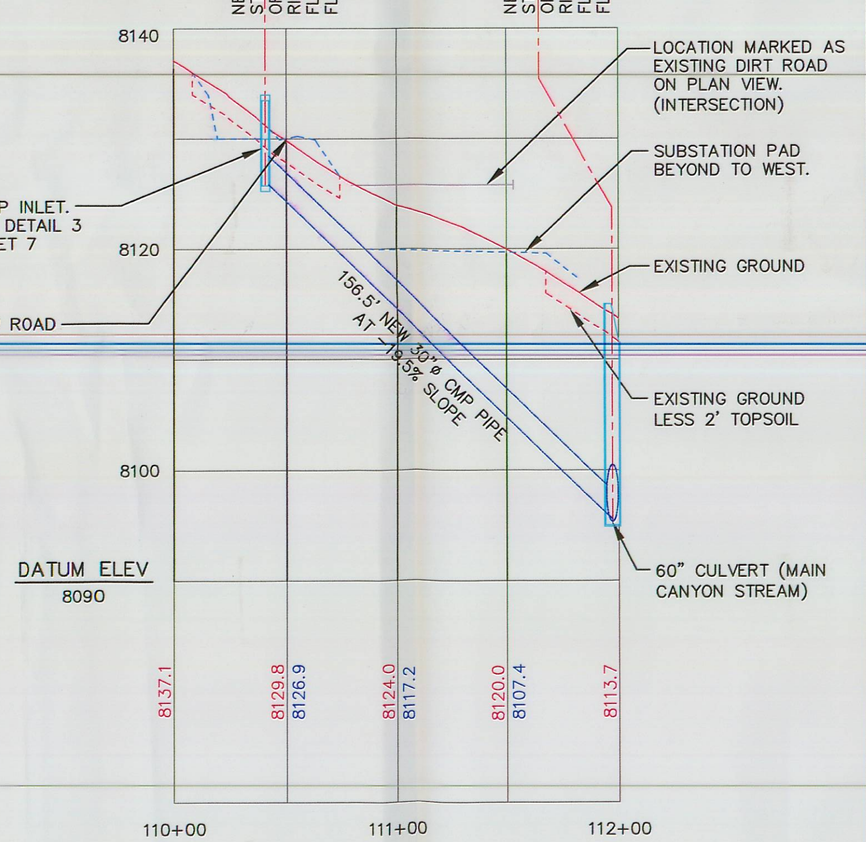

PROFILE
HORZ: 1"=50'
VERT: 1"=10'

NEW 30" CULVERT WQC-1 (1/5)

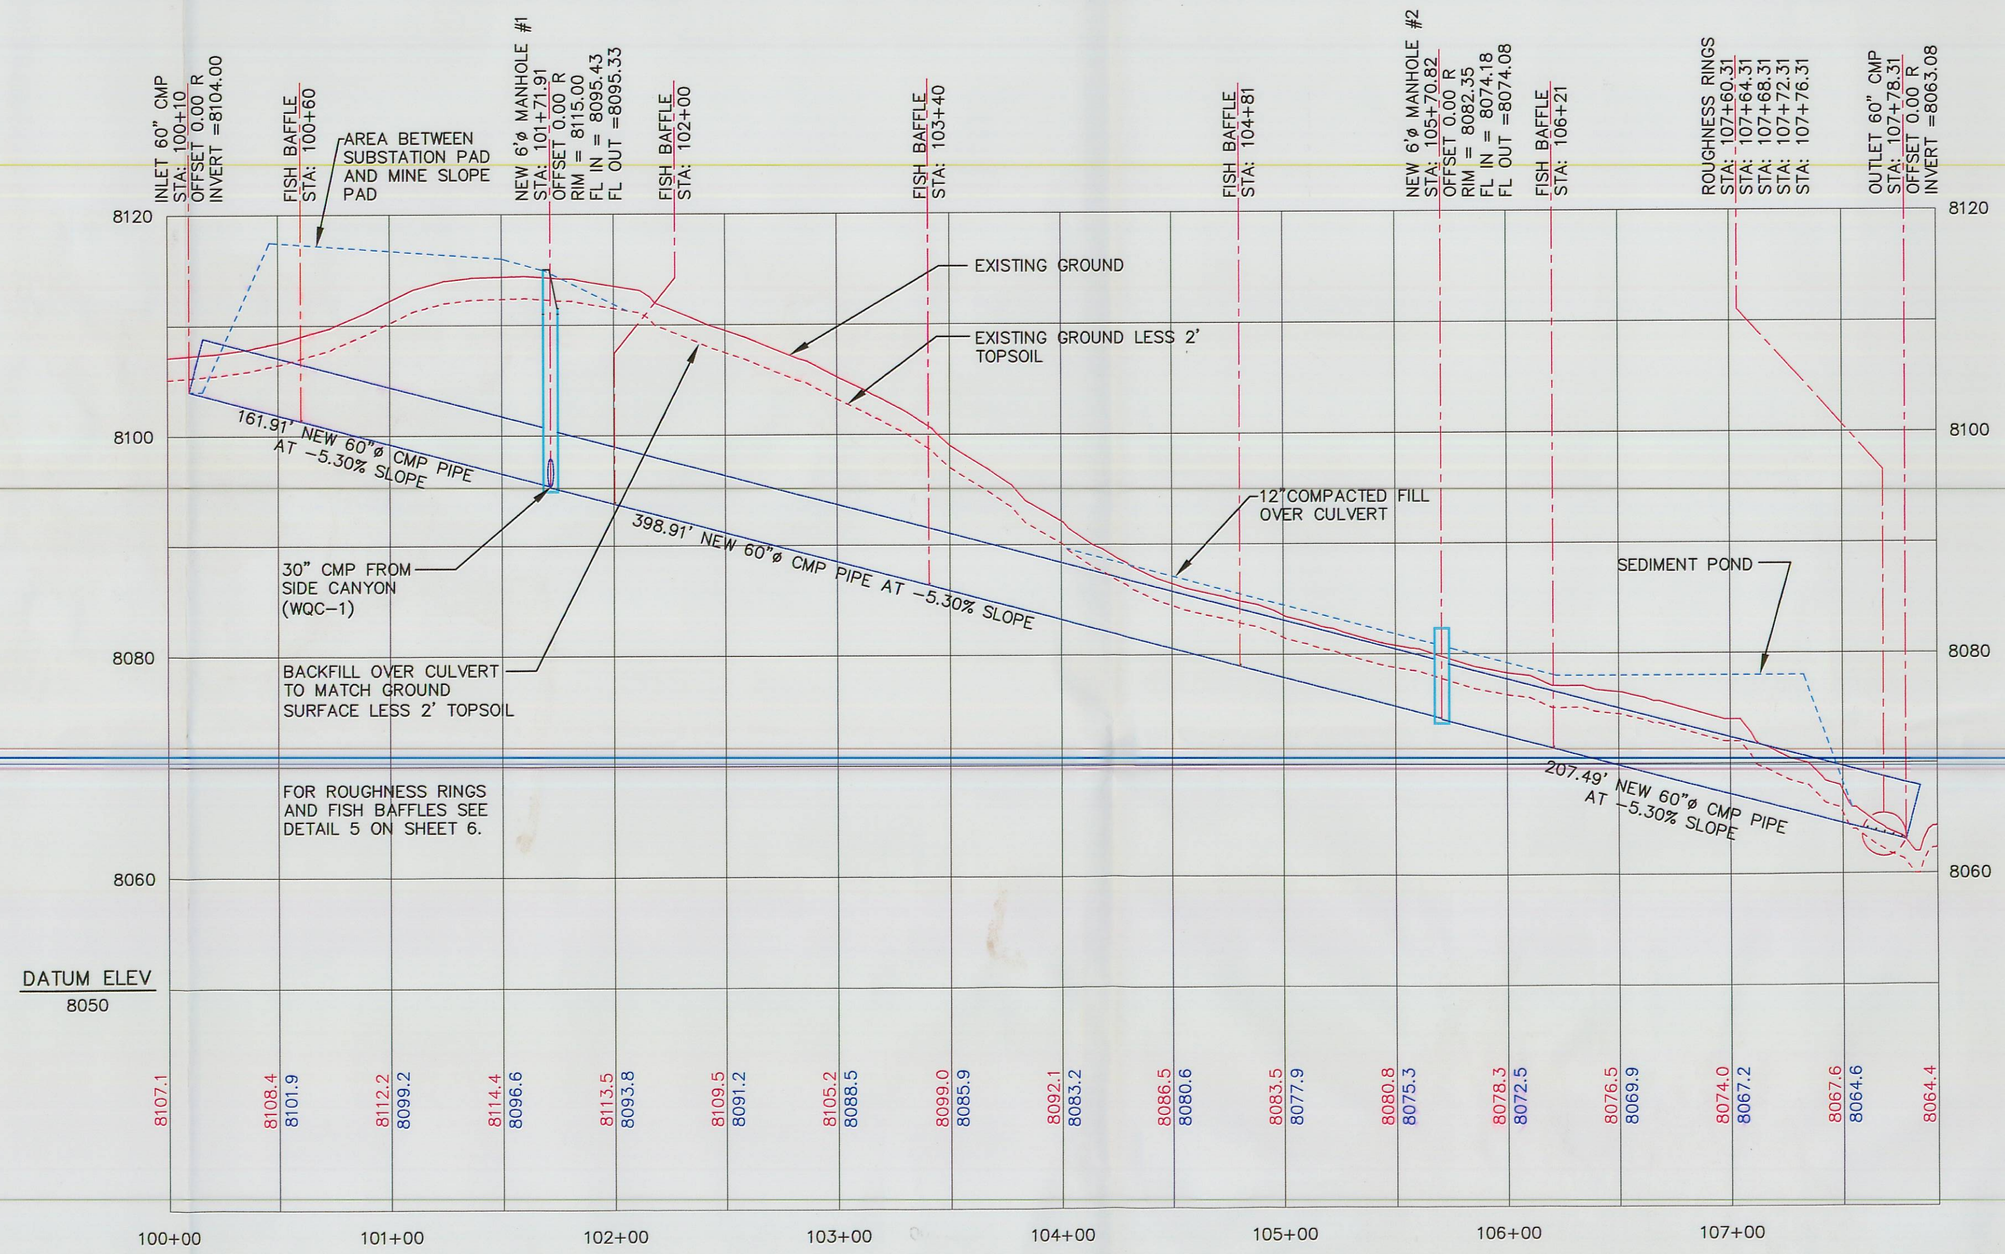

PROFILE
HORZ: 1"=50'
VERT: 1"=10'

NEW 60" CULVERT WQC-2 (2/5)

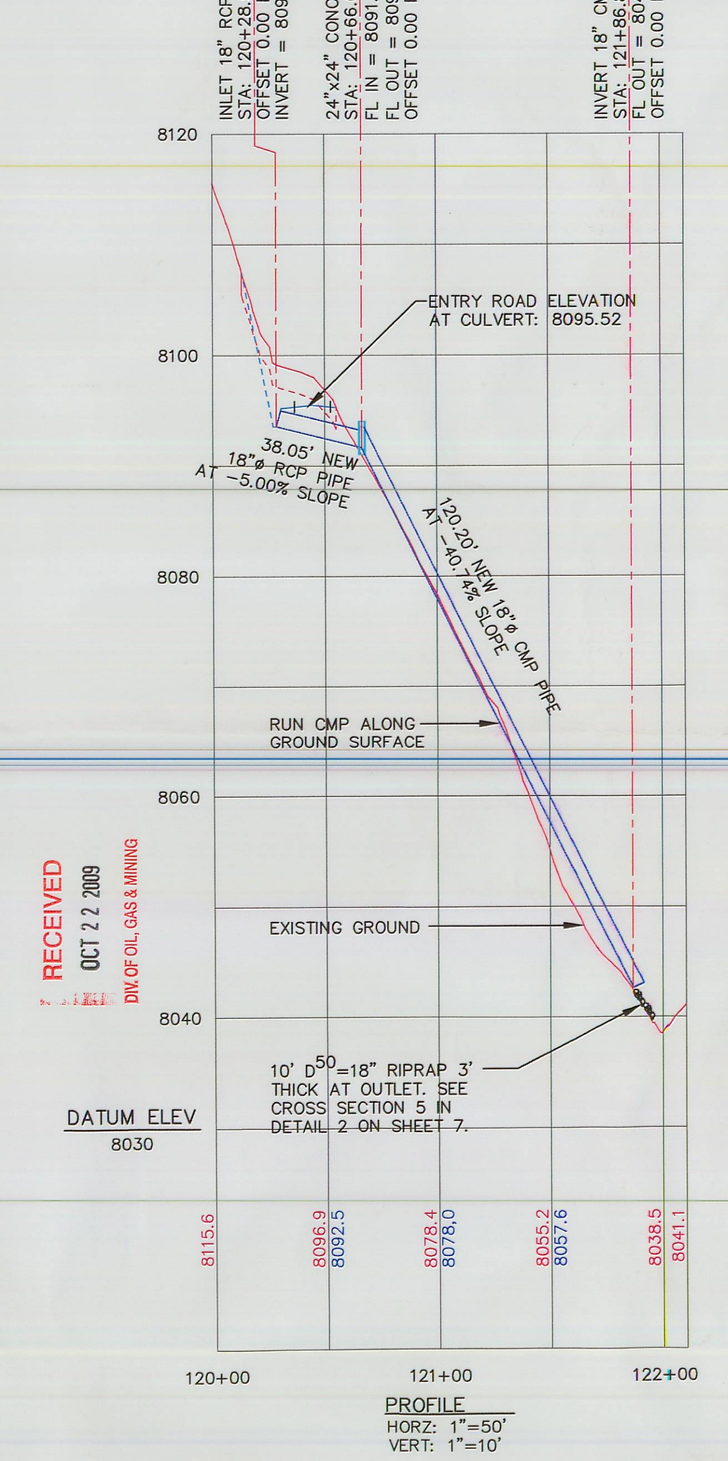

PROFILE
HORZ: 1"=50'
VERT: 1"=10'

NEW 18" CULVERT WQC-3 (3/5)

RECEIVED
OCT 22 2009
DIV OF OIL, GAS & MINING

EarthFax Engineering, Inc.
Engineers/Scientists
EarthFax

0 100
50 FEET

SEAL:
REGISTERED PROFESSIONAL ENGINEER
No. 168246
RICHARD B. WHITE
STATE OF UTAH

DATE	No.	REVISIONS

WINTER QUARTERS VENTILATION
NEW CULVERTS
PLAN/PROFILE VIEWS

Canyon Fuel Company, LLC
Skyline Mines

P.O. BOX 719 HELPER, UTAH 84526
801-637-7925

CAD FILE: CF-G:\UC794-16\3.24-3E	DATE: 9-18-09	CK.BY:rbw
DWG. NO.: 3.2.4-3e	SCALE: AS SHOWN	DR.BY:st

REVISION: