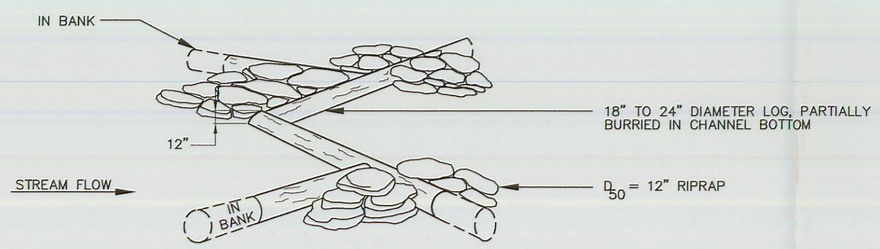

LOW-STAGE CHECK DAM

MODIFIED FROM: ROSGEN (1996)
NOT TO SCALE

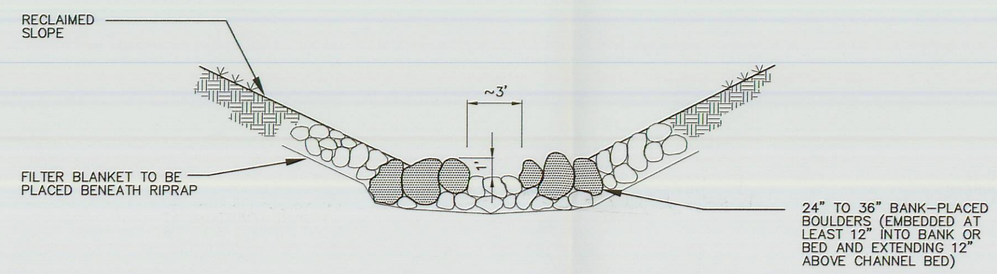

BANK PLACED BOULDERS DETAIL

NOT TO SCALE

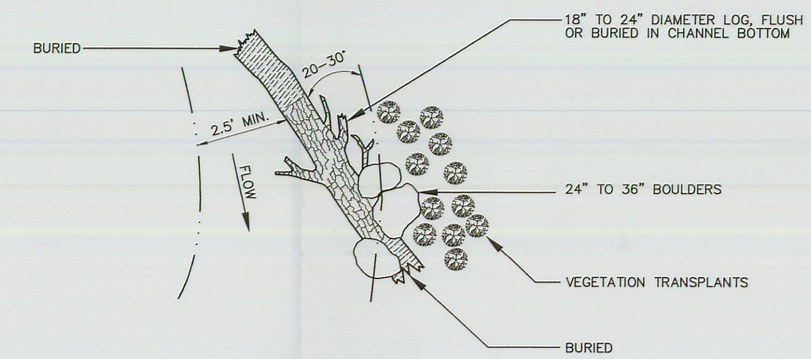

ROCK OR LOG SPURS DETAIL

MODIFIED FROM: ROSGEN (1996)
NOT TO SCALE

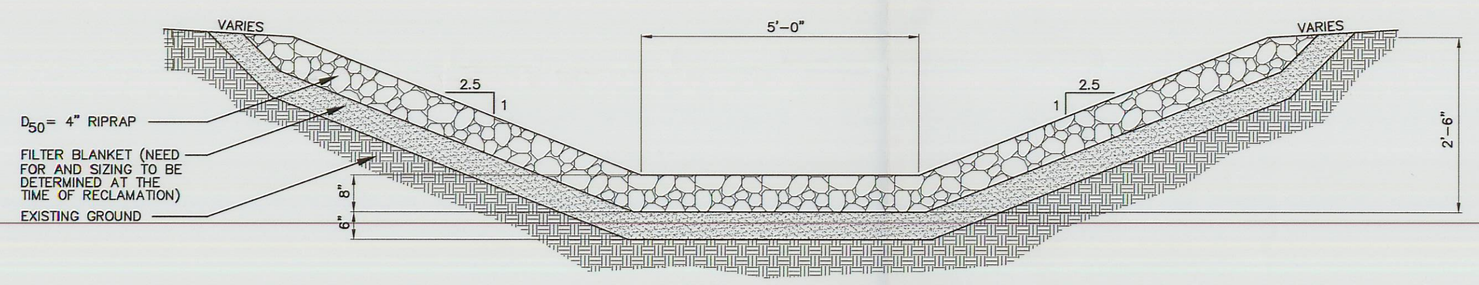

TYPICAL RECLAIMED CHANNEL 1 SECTION

NOT TO SCALE

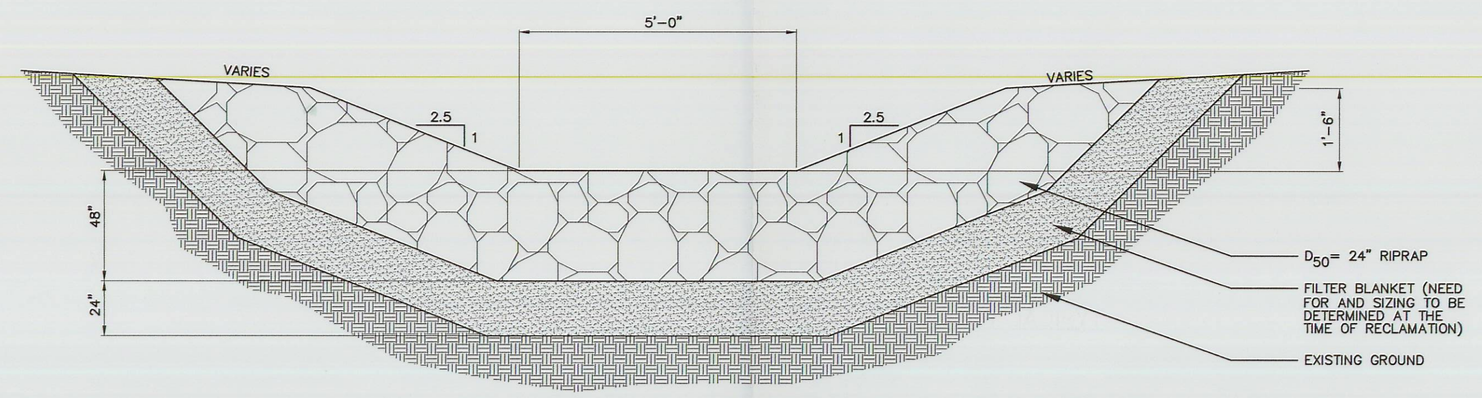

TYPICAL RECLAIMED CHANNEL 2 SECTION

NOT TO SCALE

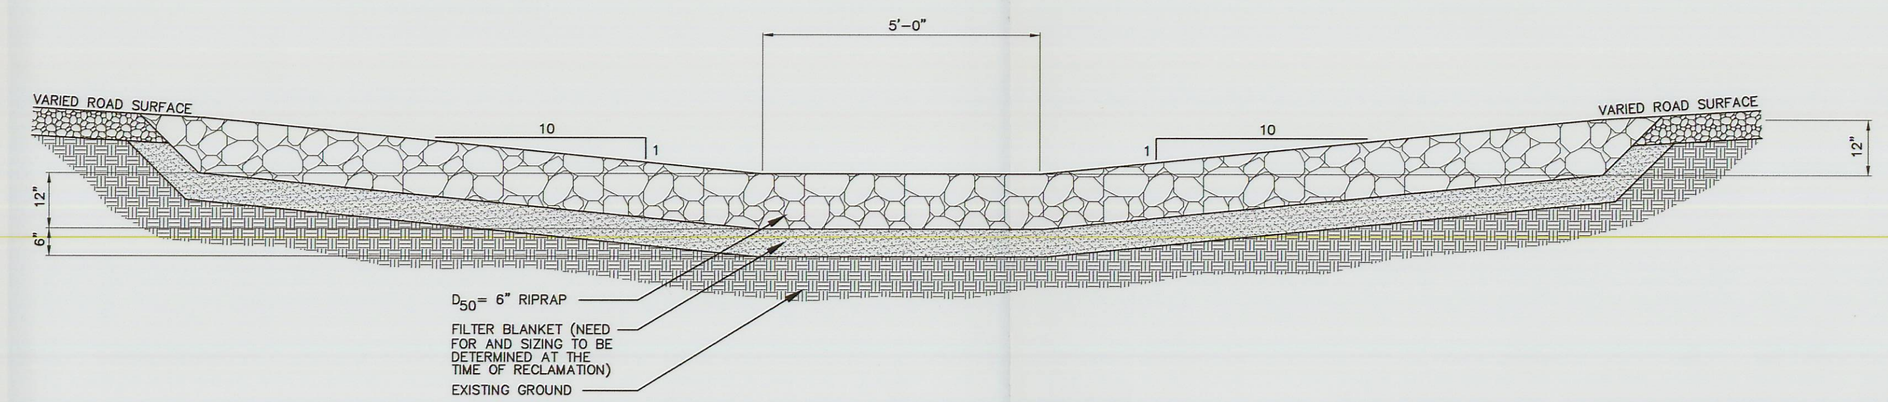

TYPICAL RECLAIMED ROAD SWALE SECTION

NOT TO SCALE

RECEIVED
OCT 2 2 2009
DIV. OF OIL, GAS & MINING

EarthFax Engineering, Inc.
Engineers/Scientists

AS SHOWN

SEAL:

REGISTERED PROFESSIONAL ENGINEER
No. 168246
RICHARD B. WHITE
STATE OF UTAH

DATE	No.	REVISIONS

WINTER QUARTERS VENTILATION
RECLAMATION DETAILS AND TYPICAL SECTIONS

Canyon Fuel Company, LLC
Skyline Mines

P.O. BOX 719 HELPER, UTAH 84526
801-637-7925

CAD FILE: ET-G:\UC794-17\PLAN.DWG	DATE: 10-14-09	CK.BY: rbw
DWG. NO.: 4.4.2-3c	SCALE: AS SHOWN	DR.BY: swf

REVISION: