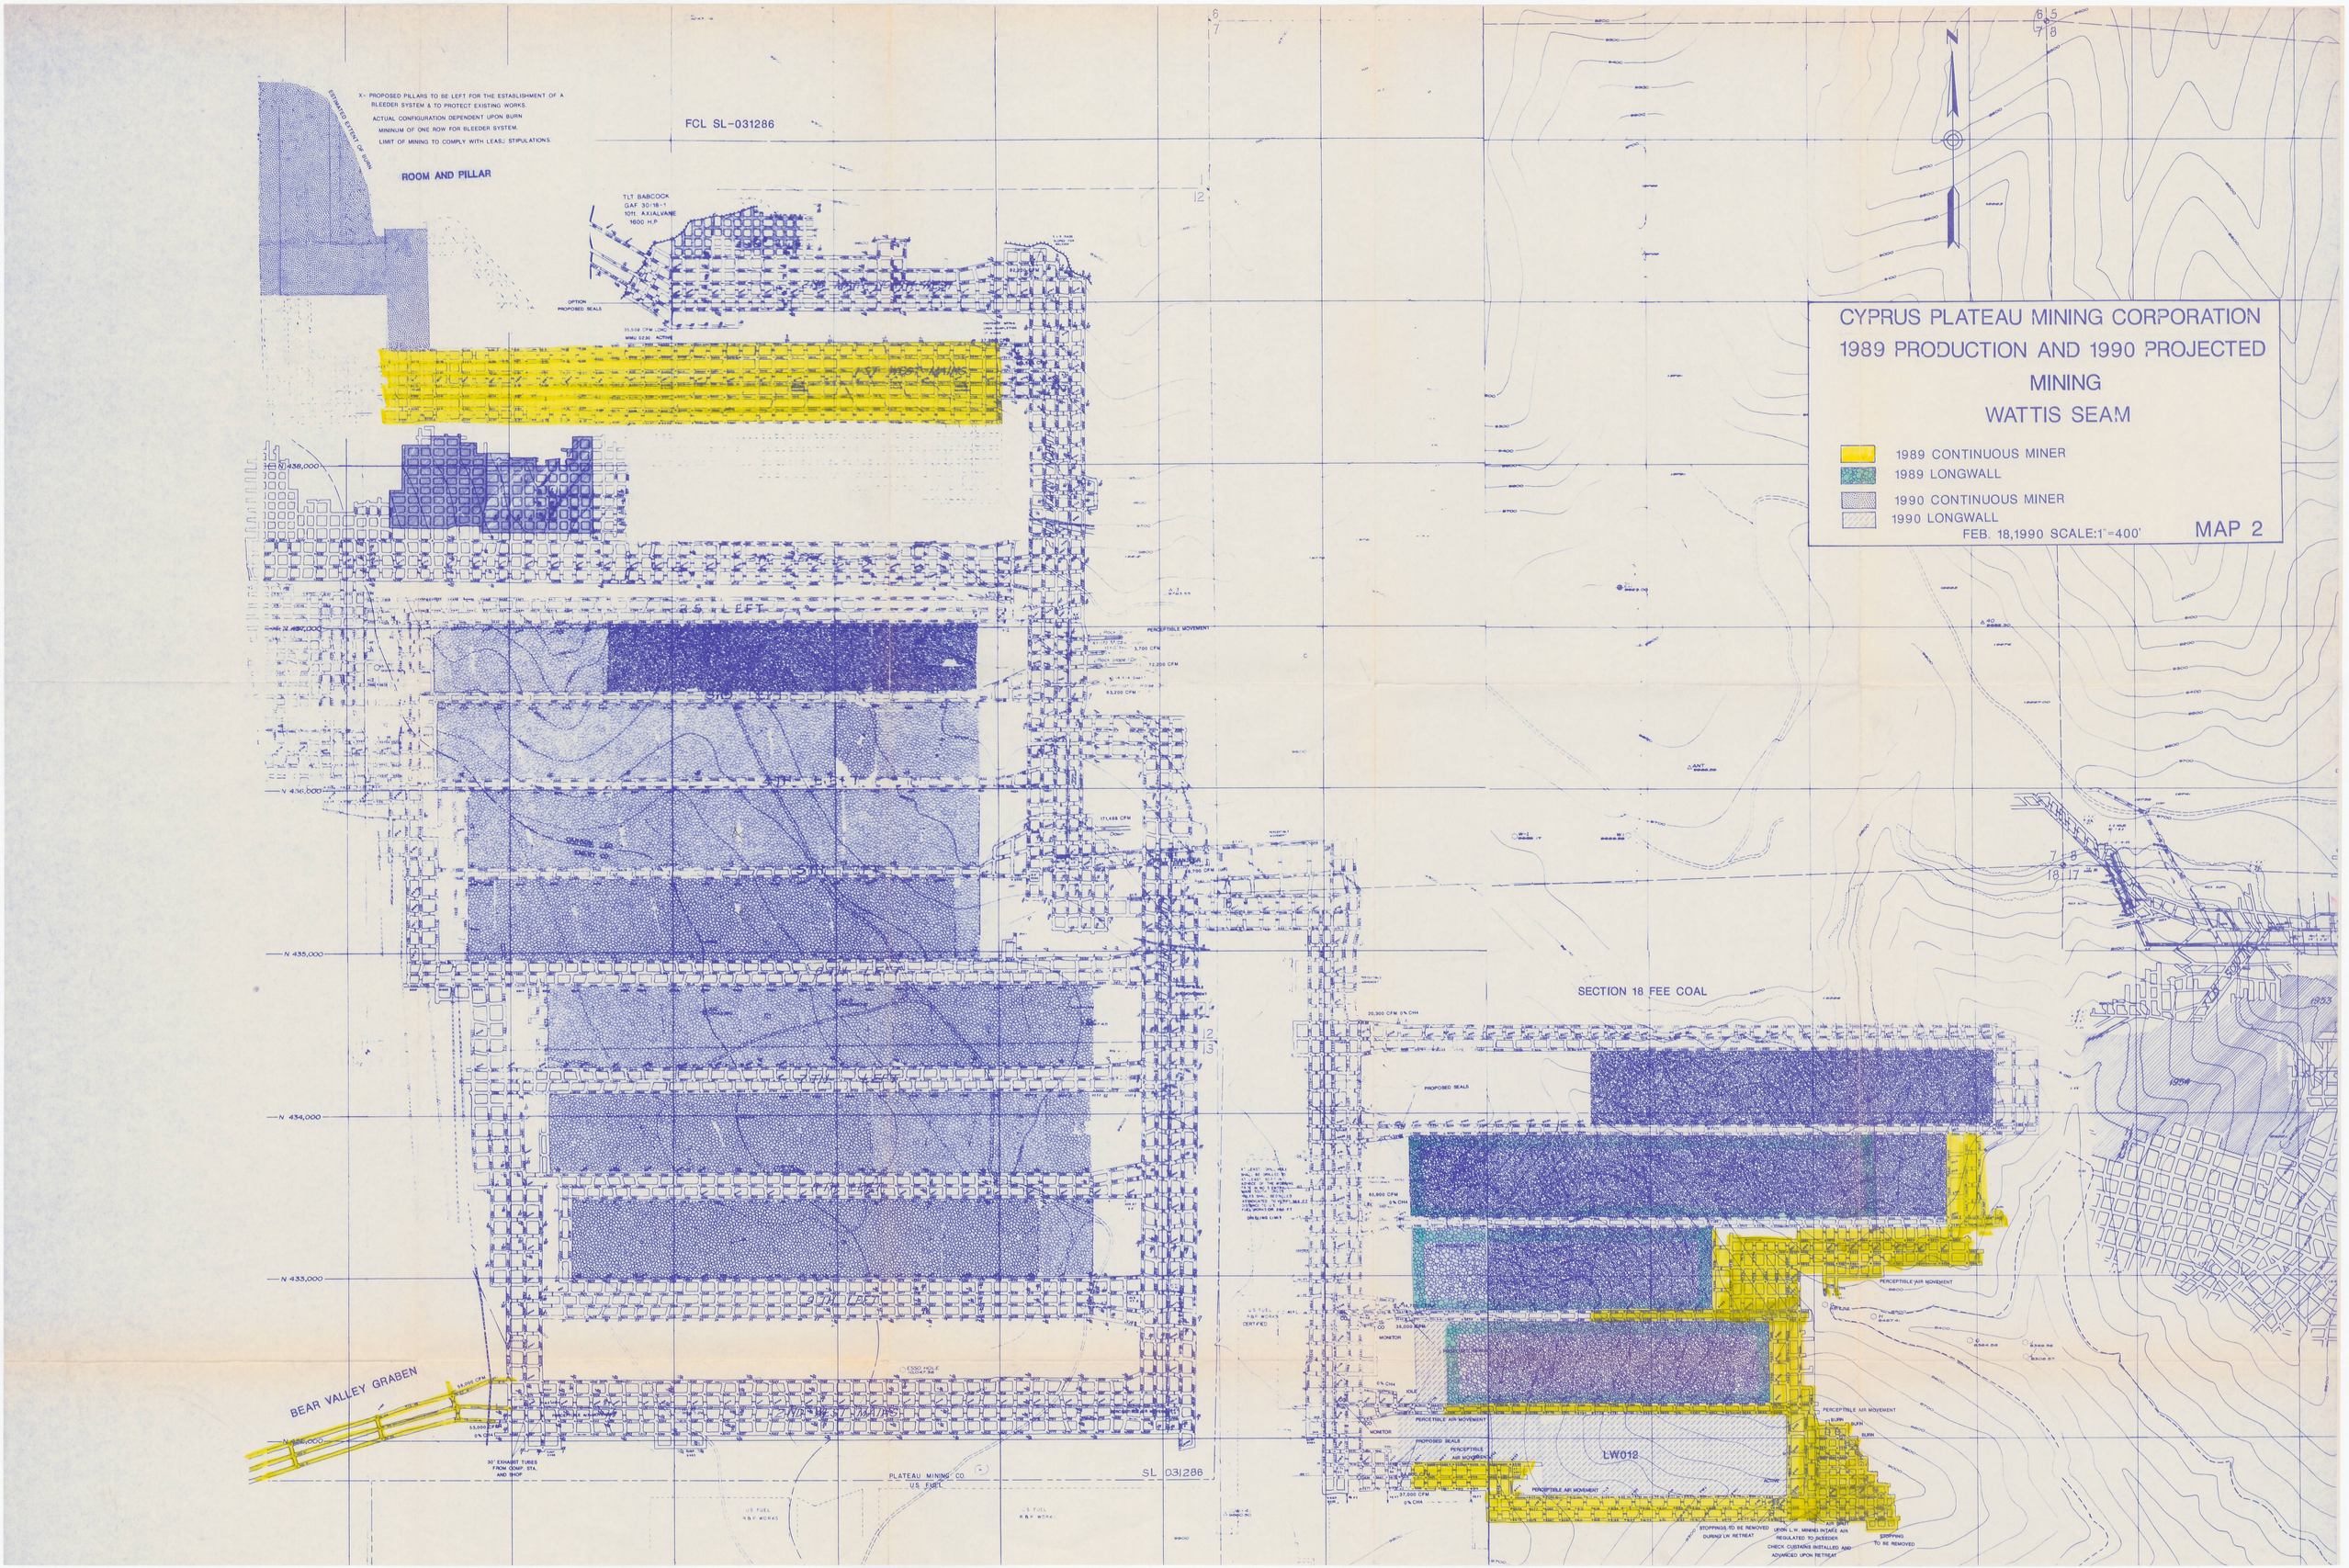

CYPRUS PLATEAU MINING CORPORATION
1989 PRODUCTION AND 1990 PROJECTED
MINING
WATTIS SEAM
1989 CONTINUOUS MINER
1989 LONGWALL
1990 CONTINUOUS MINER
1990 LONGWALL
FEB. 18,1990 SCALE:1"=400'
MAP 2
X- PROPOSED PILLARS TO BE LEFT FOR THE ESTABLISHMENT OF A BLEEDER SYSTEM & TO PROTECT EXISTING WORKS.
ACTUAL CONFIGURATION DEPENDENT UPON BURN
MINIMUM OF ONE ROW FOR BLEEDER SYSTEM.
LIMIT OF MINING TO COMPLY WITH LEASE STIPULATIONS.
ESTIMATED EXTENT OF BURN
ROOM AND PILLAR
FCL SL-031286
TLT BABCOCK
GAF 30/18-1
10ft. AXIALVANE
1600 H.P
OPTION
PROPOSED SEALS
1ST WEST MAINS
2ND WEST MAINS
3RD WEST MAINS
4TH WEST MAINS
5TH WEST MAINS
6TH WEST MAINS
7TH WEST MAINS
8TH WEST MAINS
9TH WEST MAINS
10TH WEST MAINS
PERCEPTIBLE MOVEMENT
SECTION 18 FEE COAL
PROPOSED SEALS
PERCEPTIBLE AIR MOVEMENT
BURN
LW012
BEAR VALLEY GRABEN
30" EXHAUST TUBES FROM COMP. STA. AND SHOP
PLATEAU MINING CO.
US FUEL
SL 031286
STOPPINGS TO BE REMOVED DURING LW RETREAT
UPON L.W. MINING INTAKE AIR REGULATED TO BLEEDER
CHECK CURTAINS INSTALLED AND ADVANCED UPON RETREAT
STOPPING TO BE REMOVED
N