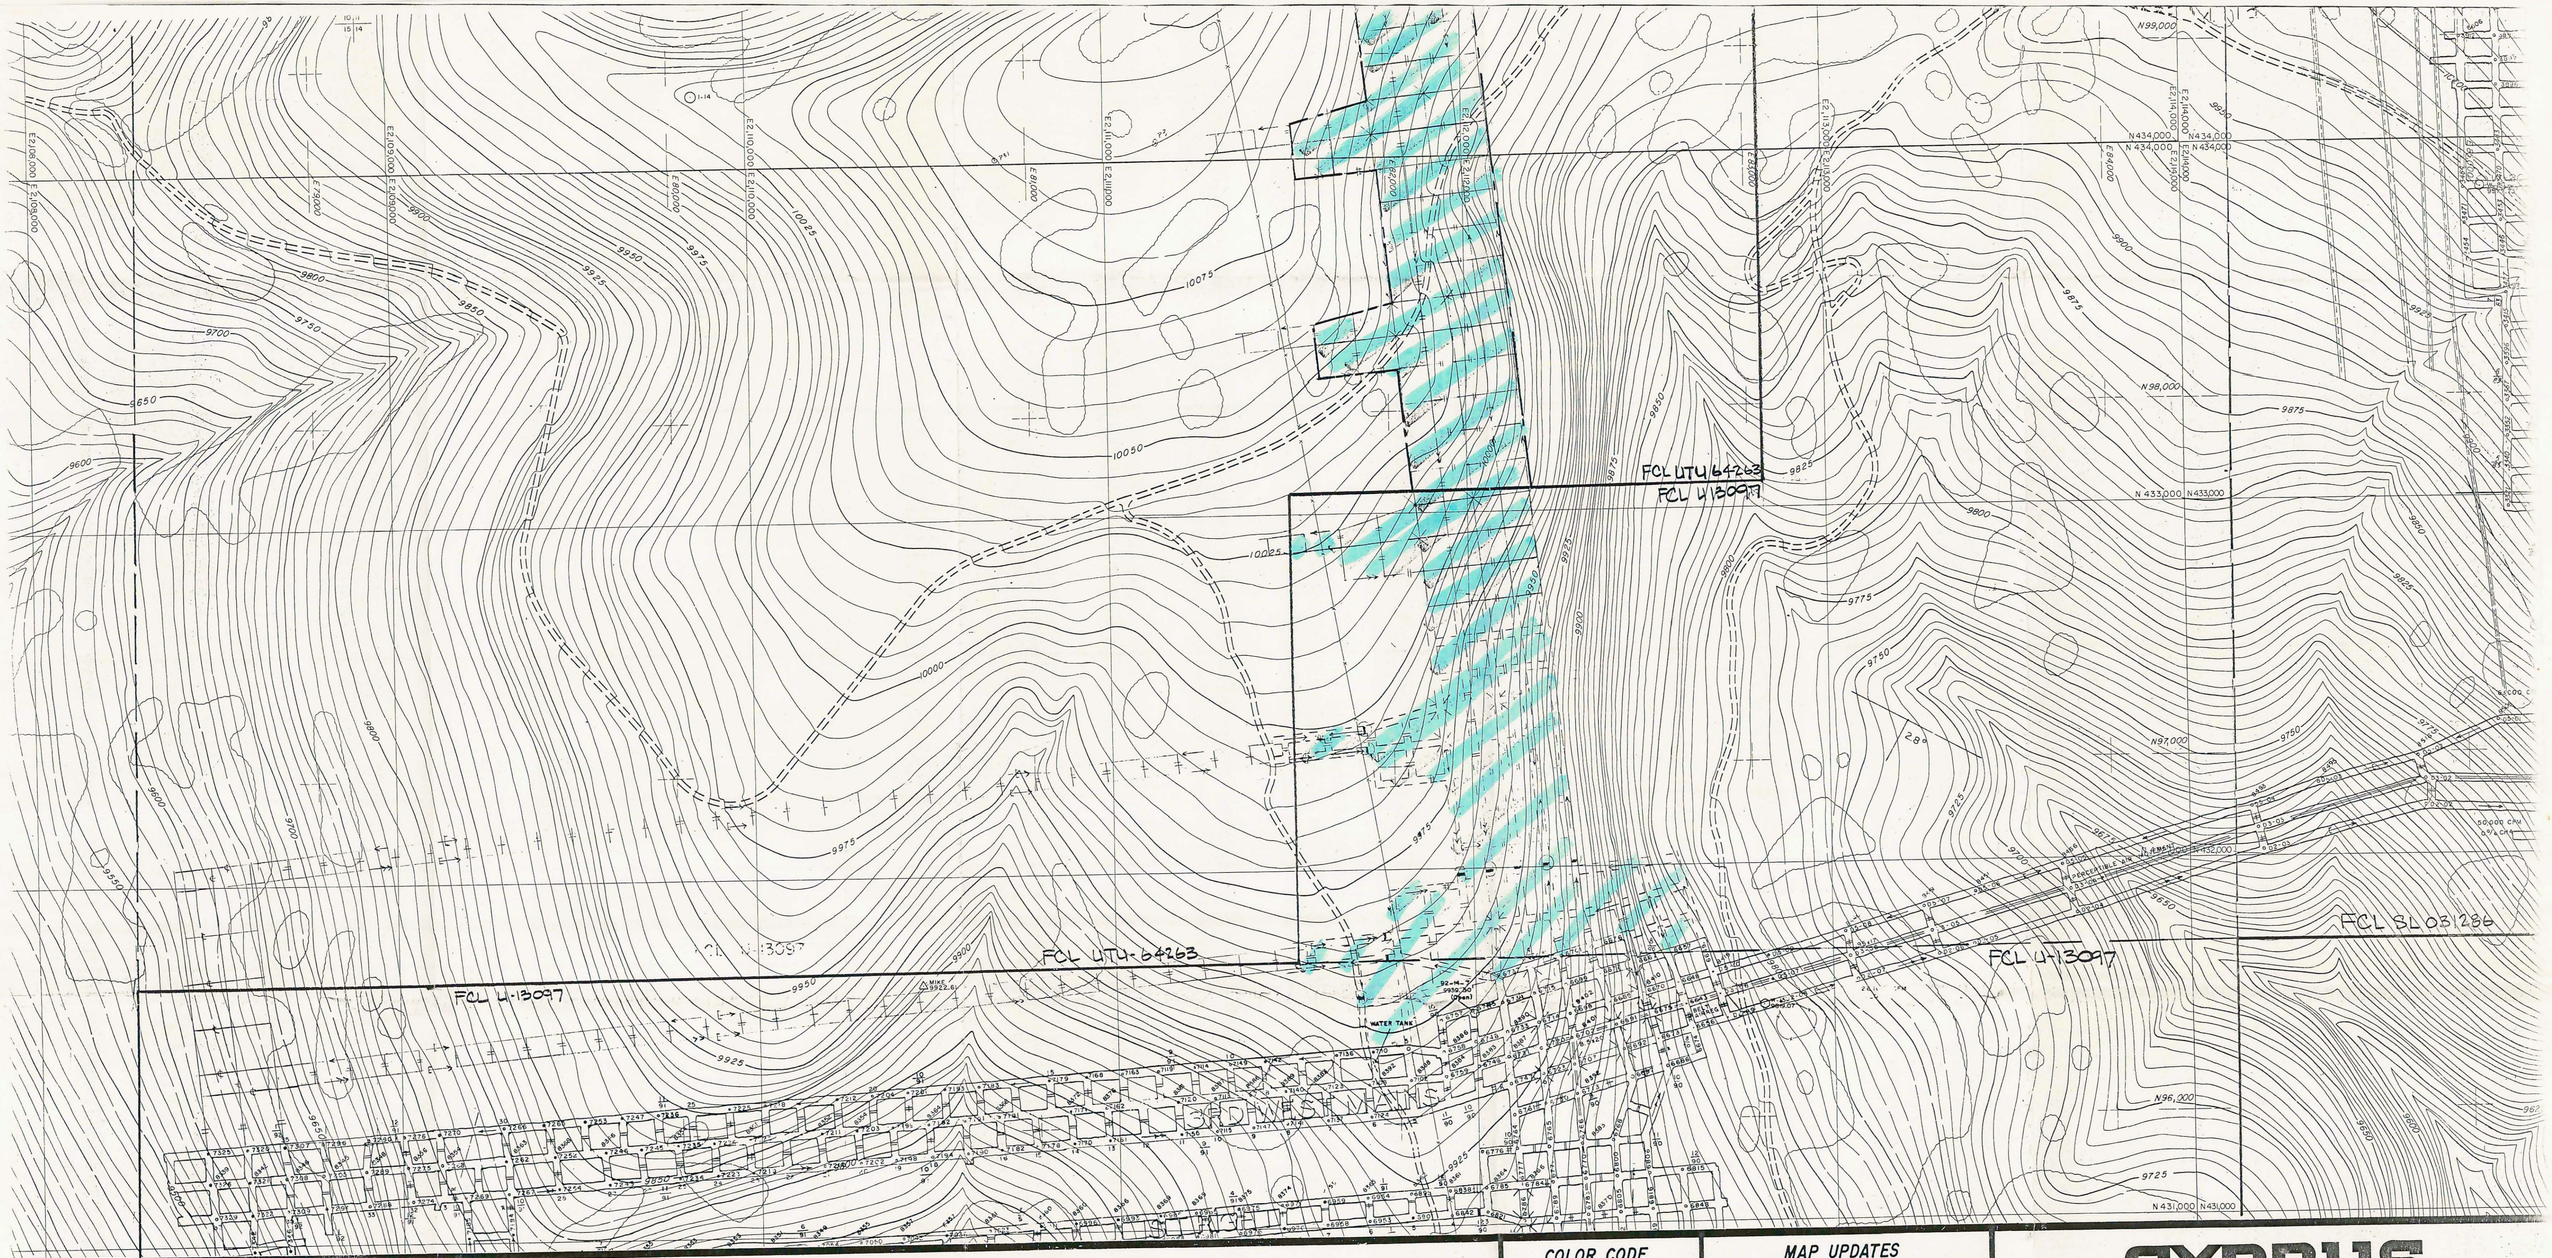

STREAM
SPRING
POND, OR LAKE
SECTION LINE
1/4 SECTION LINE
1/16 SECTION LINE
GAS LINE

UNDERGROUND LEGEND:

INTAKE AIR
PRIMARY ESCAPEWAY
RETURN AIR
SECONDARY ESCAPEWAY
BLEEDER
STOPPINGS
MANDOOR
EQUIP. DOOR
AIR LOCK
REGULATOR
SEAL & PROPOSED SEAL
OVERCAST

STEEL SETS
ROCK TUNNEL
ROCK INTRUSION (Dike, Spar, etc)
ROOF FALL
ROOF FALL (Cleaned Up)
BAD TOP
FAULT
FAULT (Inferred)
OUTCROP (Actual)
OUTCROP (Inferred)
FIRST AID STATION
FIRE STATION
PILLARED AREA

BURNED COAL
02294 SURVEY STATION
PROGRESS DATE
SHAFT
BELTLINE
PROPOSED VENTILATION STRUCTURES
GOB
POOLED WATER
CHECK CURTAIN
1993 CONTINUOUS MINER

COLOR CODE

MAP UPDATES

DATE	NAME	DATE	NAME
JAN. 1, 1984	ETS		

THIS MAP HAS BEEN UPDATED UNDER MY SUPERVISION.

Steve Jones

CYPRUS
PLATEAU MINING COMPANY
P.O. DRAW. PMC · PRICE, UTAH
Phone: 801 637-2875 ··· Zip: 84501

TITLE: PROJECTED MINING 1993

DRAWN BY: SAND DESIGN & GRAPHICS — DATE: MAY, 1983
CHECKED BY: — DATE: 2-28-92
APPROVED:
APPROVED:
SCALE: 1" = 200'
DRAWING NO. W-5

ETS, 5/18/83