SLIDE AREA AND FRENCH DRAIN

WEST SLURRY CELL
(WSC)

EAST SLURRY CELL
(ESC)

DRAINAGE TO
RAILCUT POND

LIMIT OF COARSE REFUSE PILE
LIFE OF MINE

STA. 107
GR. EL. 6521.1

DETAILS OF THE DRAINAGE SYSTEM
ON PLATE III-6 AND III-35

CARBON COUNTY RAIL

PROFESSIONAL ENGINEER CERTIFICATION

I, DANIEL R. HADLEY, BEING A REGISTERED PROFESSIONAL ENGINEER DO HEREBY CERTIFY THAT THIS EXHIBIT HAS BEEN REVIEWED BY ME AND IS TRUE AND CORRECT TO THE BEST OF MY KNOWLEDGE AND INFORMATION.

Daniel R. Hadley 5/15/85

DANIEL R. HADLEY
UTAH PROFESSIONAL ENGINEER
NO. 04626-0911-0

REGISTERED PROFESSIONAL ENGINEER
DANIEL R. HADLEY
#4626
STATE OF UTAH

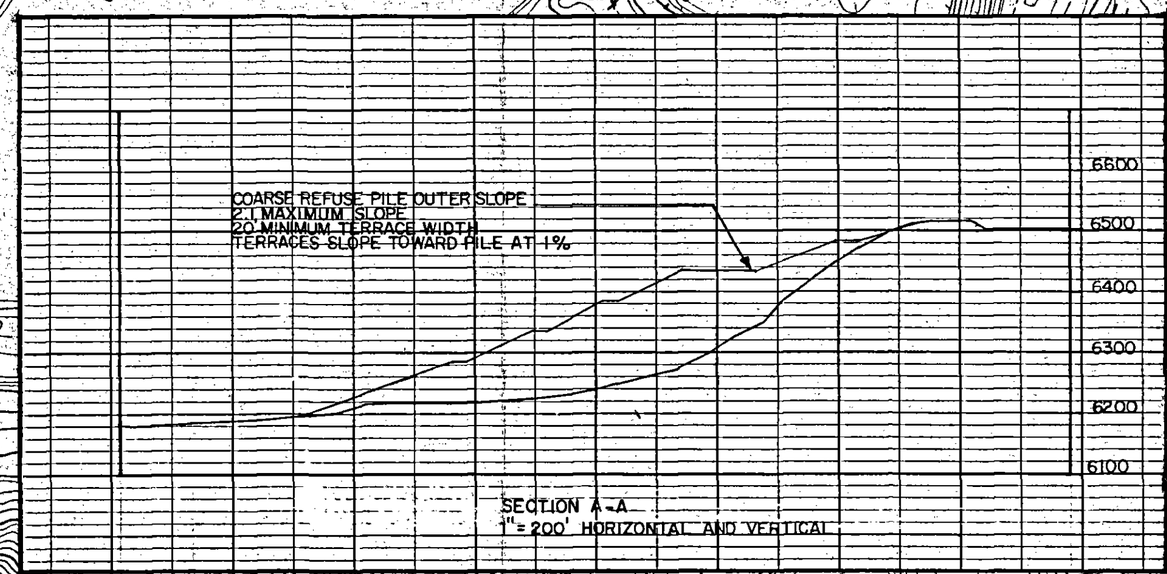

KAISER STEEL

SUNNYSIDE MINES

REVISION DATE
5-15-85

TITLE: REFUSE AREA

PLATE III-5

DRAWN BY BARRY GROSELY	DATE JULY 13, 1978	DRAWING NO. C4-0006
CHECKED BY ED SANDERSON	DATE JULY 13, 1978	
APPROVED LYNN HUNTSMAN	SCALE: 1" = 200'	