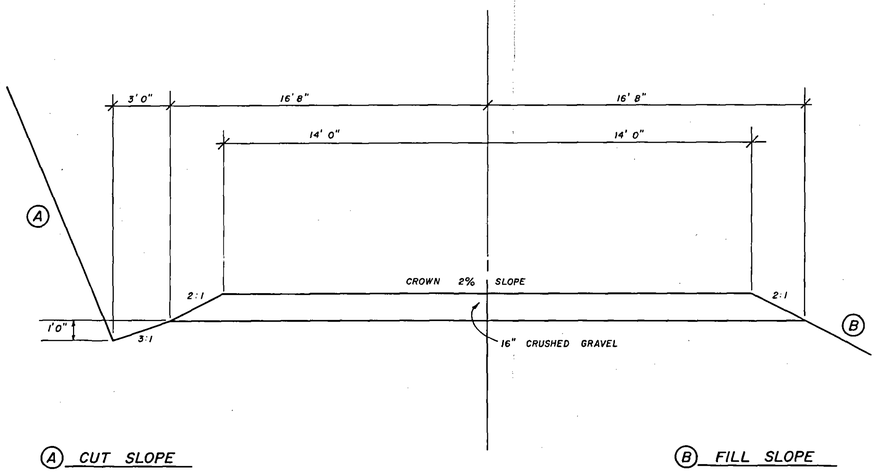

(A) CUT SLOPE

0 - 5'	3:1
5'-10'	2:1
OVER 10'	1 1/2:1

(B) FILL SLOPE

0-5'	3:1
OVER 5'	2:1

TYPICAL SECTION THRU ROAD

SCALE 1" = 4'

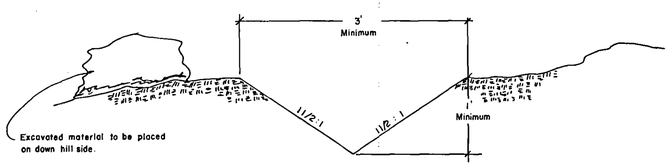

TYPICAL DITCH

SCALE 1" = 1'

ENGINEERS CERTIFICATE

I, Evan E. Hansen, do hereby certify that I am a Registered Land Surveyor and Professional Engineer holding certificates no. 3115 and 3354 as prescribed under the laws of the State of Utah. I further certify that I have reviewed this drawing and do hereby approve.

MARCH 18 1985
Date

Evan E. Hansen
Evan E. Hansen

RECEIVED
JUL 26 1985
DIVISION OF OIL
GAS & MINING

Empire Engineering & Land Surveying
86 NORTH 200 EAST PRICE, UTAH 84501 PHONE (801) 637-7498

KAISER - SUNNYSIDE

Drawn By: MHWK	Approved By:	Drawing No.
Date:	Scale:	EEOG-090-3