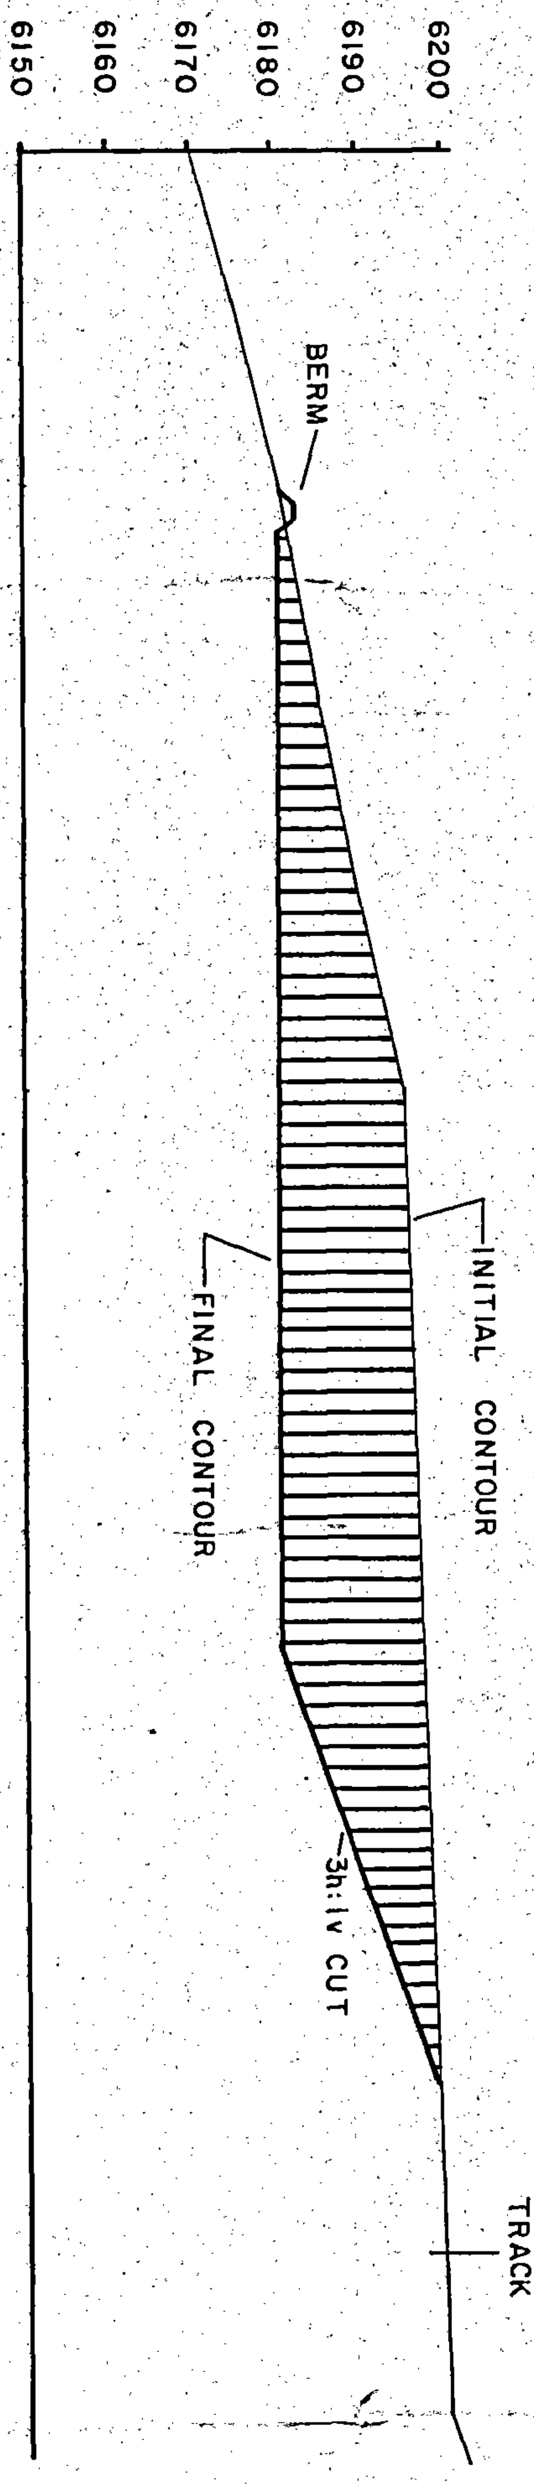

SECTION AA'
TYPICIAL CROSS-SECTION OF BORROW SITE
1" = 20'

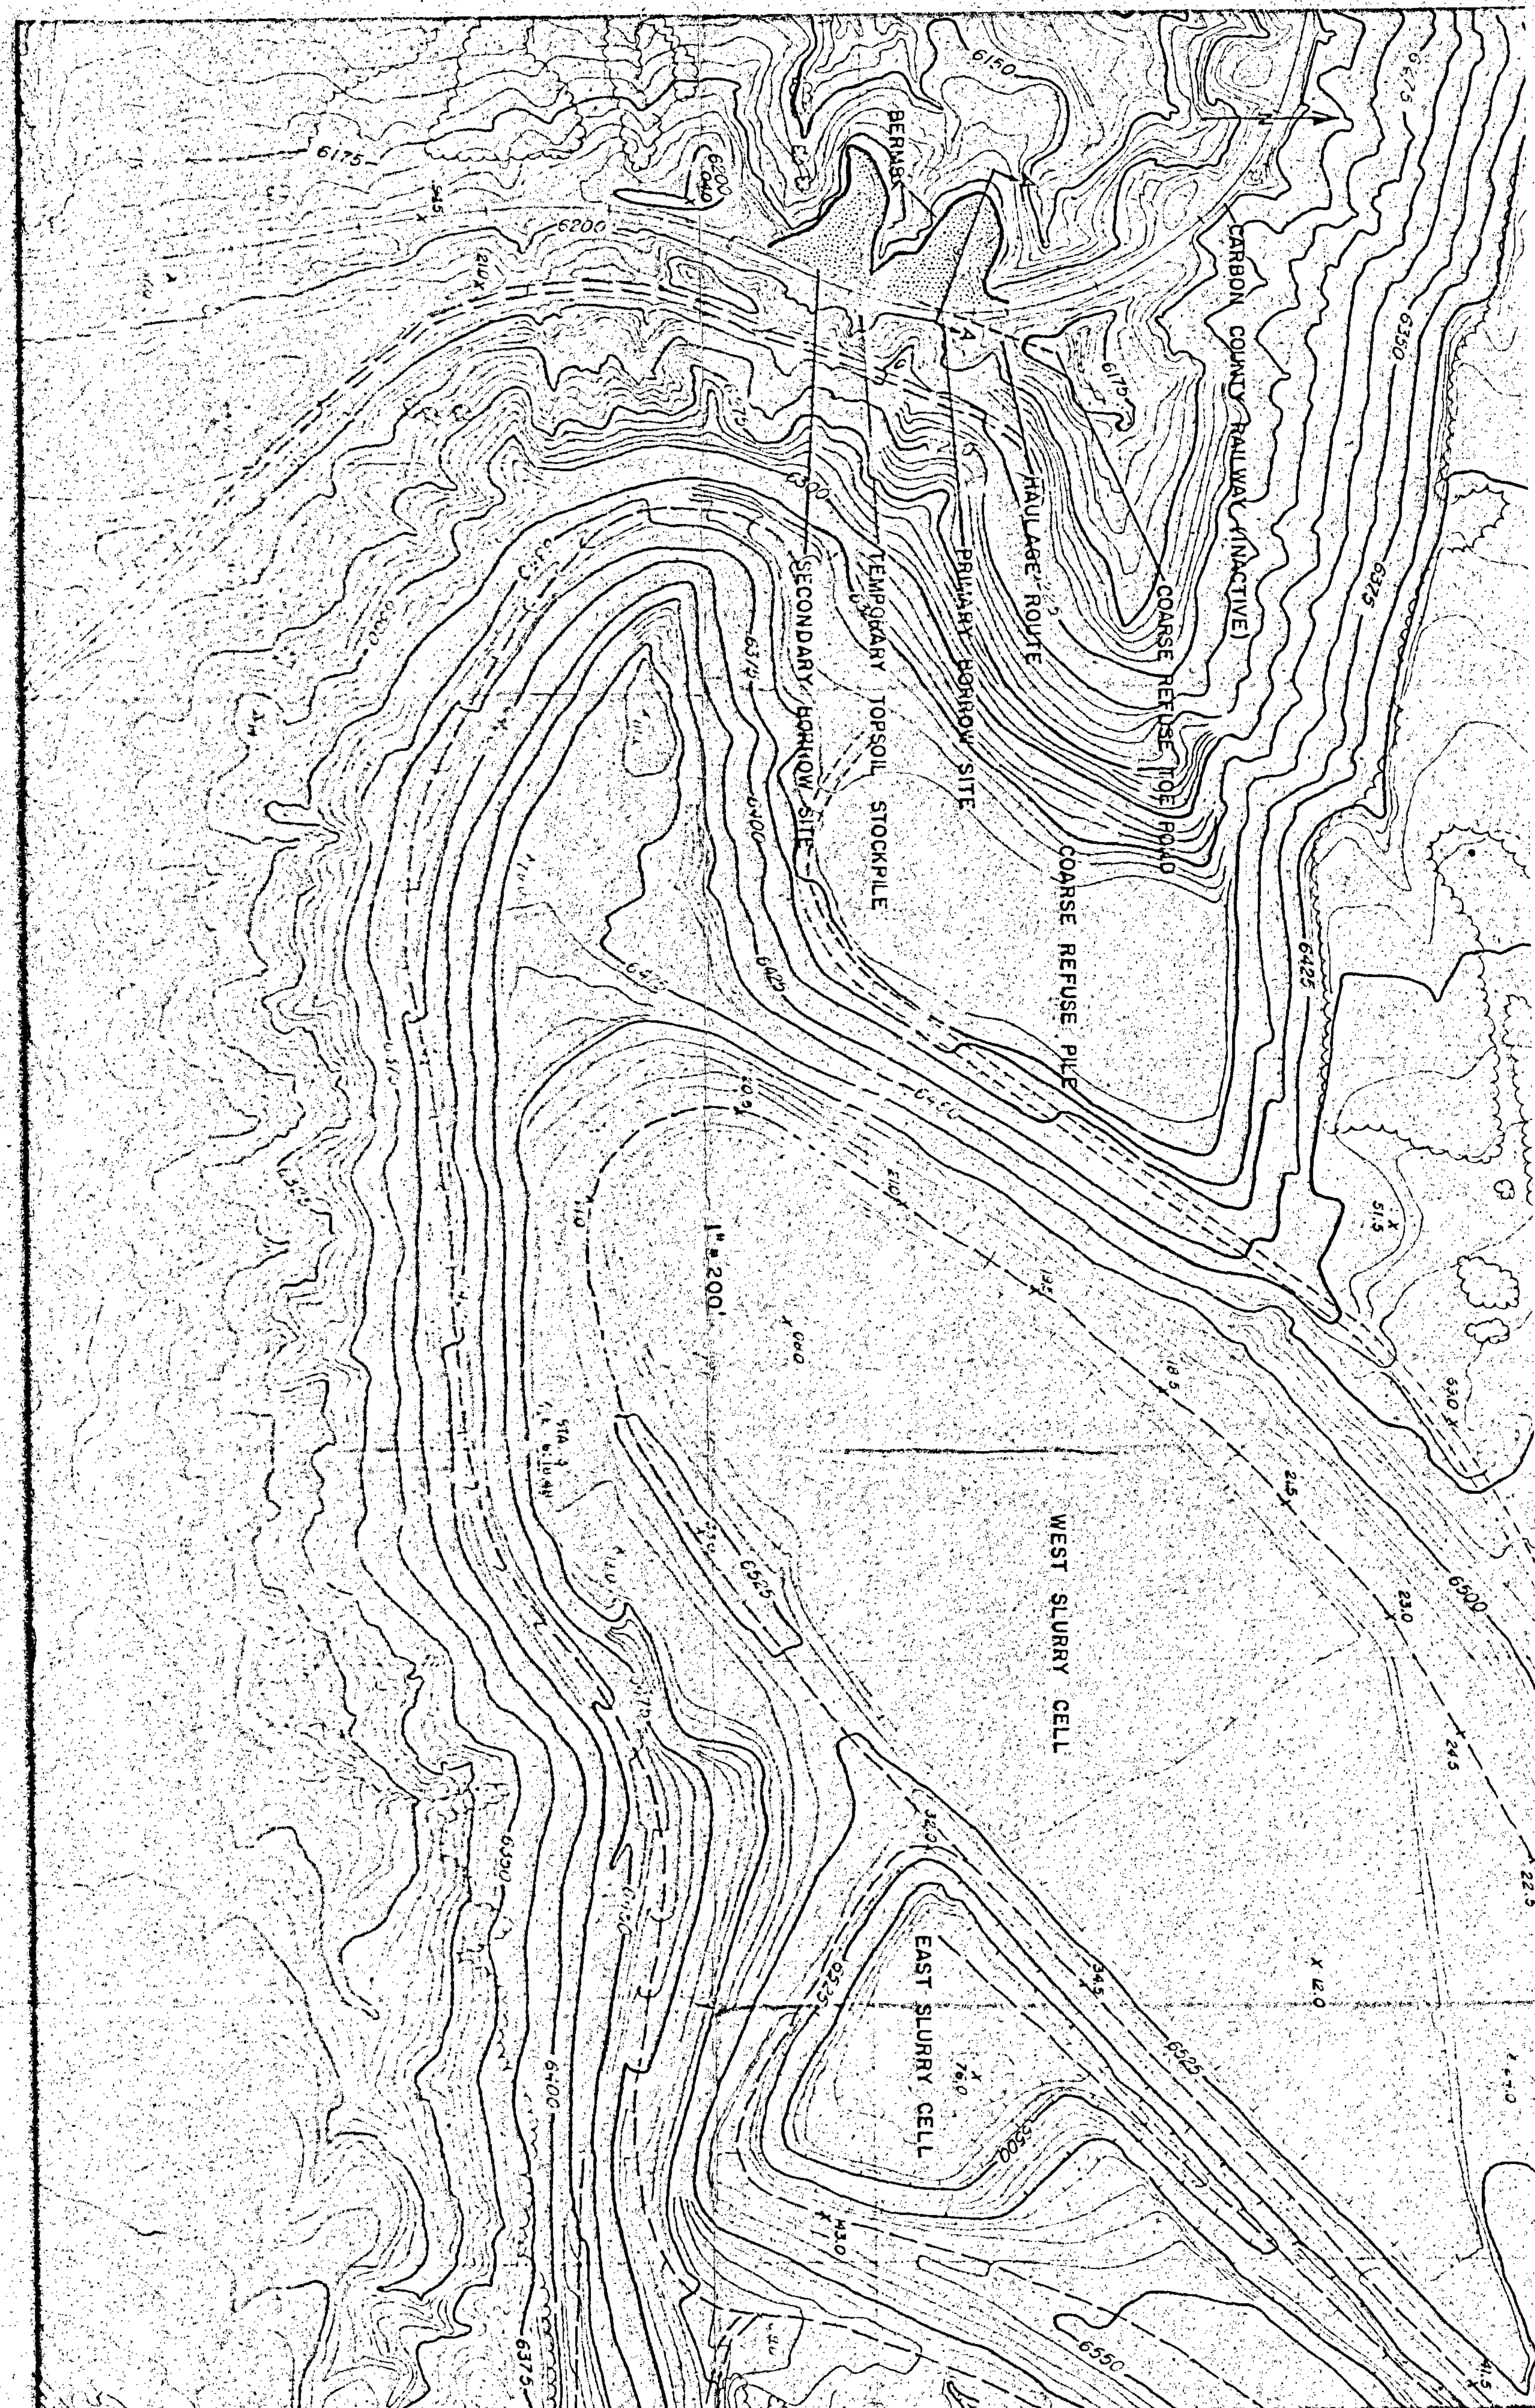

PROFESSIONAL ENGINEER CERTIFICATION

I, RONALD HUGHES, BEING A REGISTERED PROFESSIONAL ENGINEER, DO HEREBY CERTIFY THAT THIS MAP HAS BEEN REVIEWED BY ME AND IS TRUE AND CORRECT TO THE BEST OF MY KNOWLEDGE.

10/10/85

RONALD O. HUGHES
UTAH P.E. NO. 6197

REGISTERED PROFESSIONAL ENGINEER
NO. 6197
RONALD O. HUGHES
STATE OF UTAH

RECEIVED
OCT 15 1985
DIVISION OF OIL
GAS & MINING

KAISER STEEL	NO. / DESCRIPTION / DATE (REVISIONS): 4, 3, 2, 1	DRAWN BY DCP — DATE 10/10/85; CHECKED BY — DATE; APPROVED — DATE; APPROVED — DATE; SCALE AS SHOWN	COARSE REFUSE TOE BORROW AREA	SUNNYSIDE MINES COAL	DRAWING NO. D4-0117