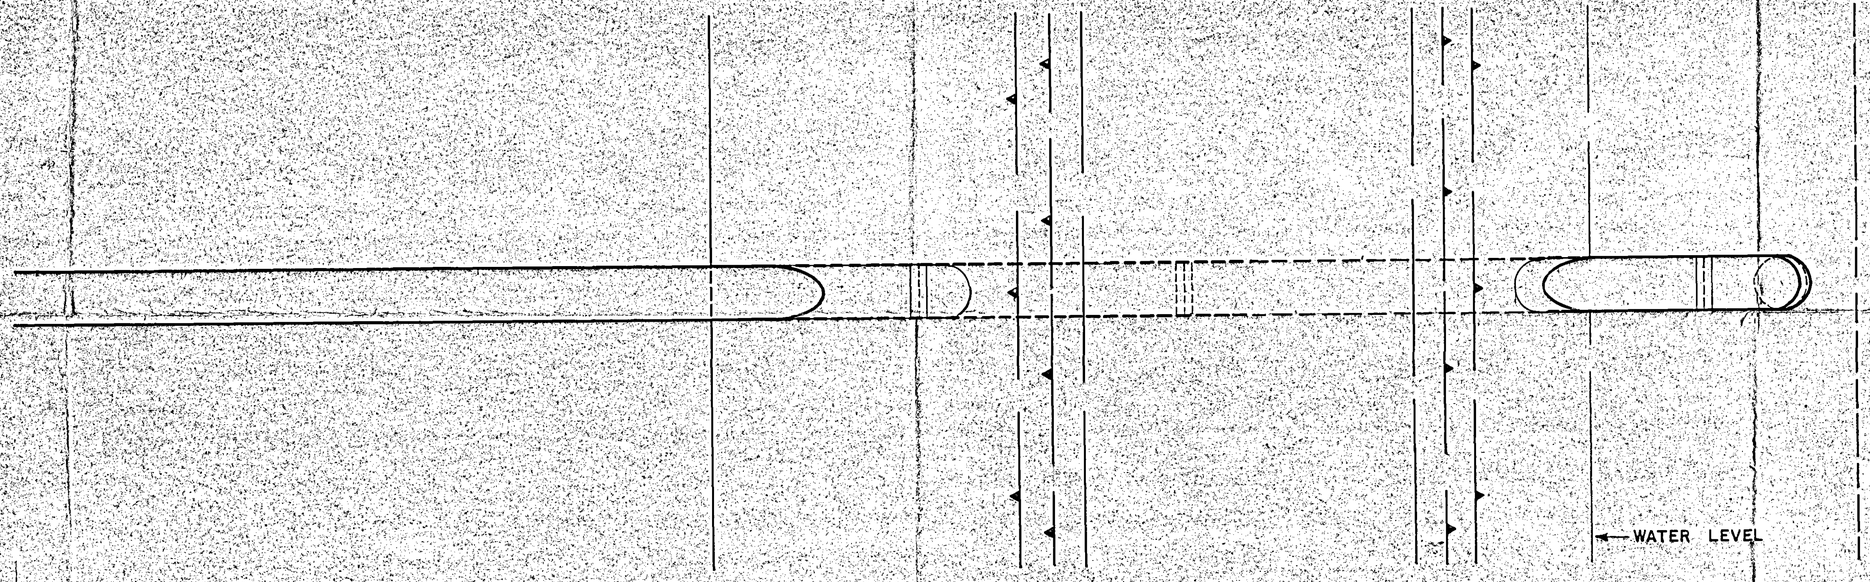

1" = 3'

PLAN VIEW

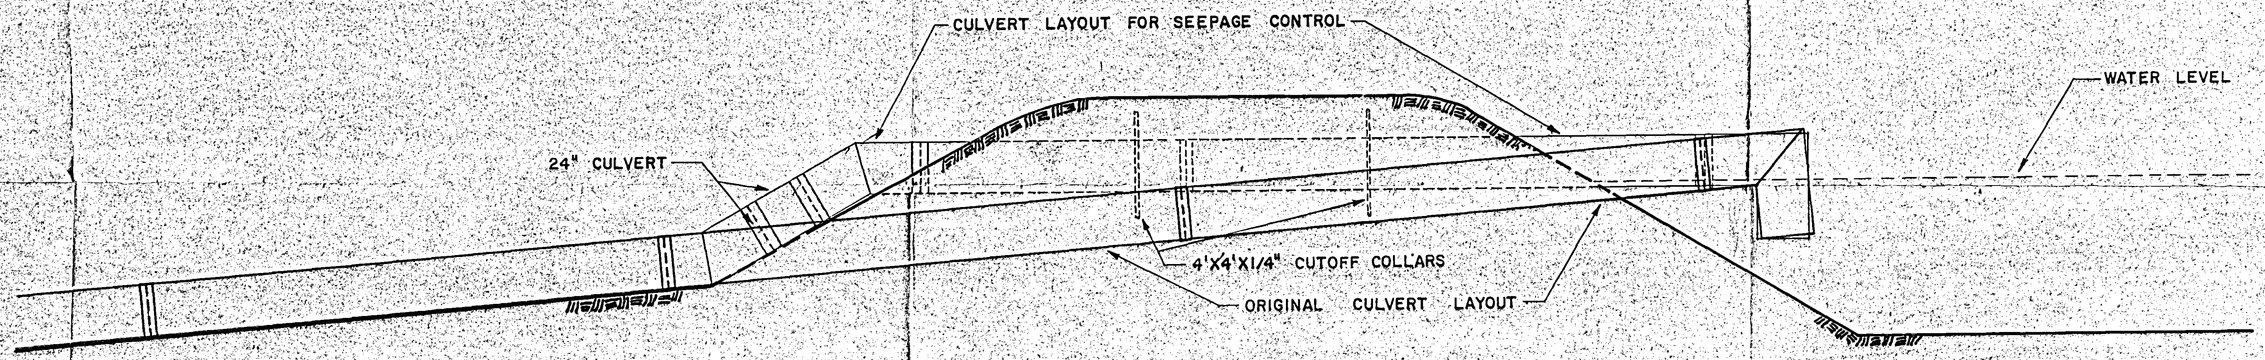

1" = 3'

EXPANDED DETAIL OF SECTION C-C

PLATE III-14

STATION 36 TO STATION 122

TWIN SHAFT MINE WATER DISCHARGE POND

RECEIVED
MAY 28 1985
DIVISION OF OIL
GAS & MINING

SUNNYSIDE MINES
COAL

DRAWING NO. D5-0112

SEEPAGE CONTROL PLAN

TWIN SHAFT MINE WATER DISCHARGE POND

DRAWN BY	D.C.R.
DATE	5/24/85
CHECKED BY	
DATE	
APPROVED	
DATE	
APPROVED	
DATE	
SCALE	1" = 3'

NO.	DESCRIPTION	DATE
4		
3		
2		
1		

REVISIONS

KAISER STEEL