To Tom T.

0057

ACT/007/009

EUREKA ENERGY COMPANY

A SUBSIDIARY OF PACIFIC GAS AND ELECTRIC COMPANY

77 BEALE STREET • SAN FRANCISCO, CALIFORNIA 94106 • (415) 781-4211 • TWX 910-372-6587

May 4, 1981

RECEIVED

MAY 6 1981

DIVISION OF
OIL, GAS & MINING

Mr. Jack Feight, Director
Division of Oil, Gas & Mining
State of Utah
1588 West North Temple
Salt Lake City, UT 84116

Attention: Jim Smith

Dear Sir:

Pursuant to UMC 776, UCA 40-10-1 et. seq. it is herewith reported that Eureka Energy Company owns fee coal and surface lands in Section 10, NW¼, T12S, R11E, SLB&M including the Coal Creek Mine (MSHA I.D. No. 42-01589). The mine was operated during the 1950's by the Knight Ideal Coal Company and closed down March 17, 1958.

Eureka Energy Company proposes to uncover two of the mine openings, establish mine ventilation and conduct a walk-in inspection of the upper mine workings. (See attached MSHA approval letter dated March 6, 1981).

The exploration activities on the land surface will consist of removing the dirt and rubble that presently seals the mine openings, approximately 20 cubic yards at each opening. The material will be stored and used for re-sealing the mine openings following the mine inspection.

The west mine opening is close to the Coal Creek Road. The east portal is located on a bench or the east side of Coal Creek which was excavated at the time of mine operations. Access to the east side for vehicular traffic will be made by clearing and grading the original access road for a distance of approximately 400 feet.

It is not anticipated that the natural land surface will be substantially disturbed therefore compliance with UMC 815, UCA 40-10-1 et. seq. should not be applicable.

Respectfully submitted,

Robert F. Goudge

ROBERT F. GOUDGE
Project Coordinator

RFG:mg
cc: PBAnderson
ATStillo

U. S. Department of Labor

Mine Safety and Health Administration
P O Box 25367
Denver, Colorado 80225
Coal Mine Safety and Health
District 9

March 6, 1981

Robert Goudge
Project Coordinator
Eureka Energy Company
PO Box 1506
90 West 100 North
Price UT 84501

Re: Dugout Mine
I.D. No. 42-01590
Coal Creek Mine
I.D. No. 42-01589
Exploratory Work

Dear Mr. Goudge:

You are hereby granted approval to continue exploration of either mine following the plan dated April 9, 1979.

If a decision is made to begin mining coal, all plans referred to in Section 75.1721, 30 CFR 75, must first be approved.

Sincerely yours,

H. P. Knepp

John W. Barton
District Manager

Enclosure

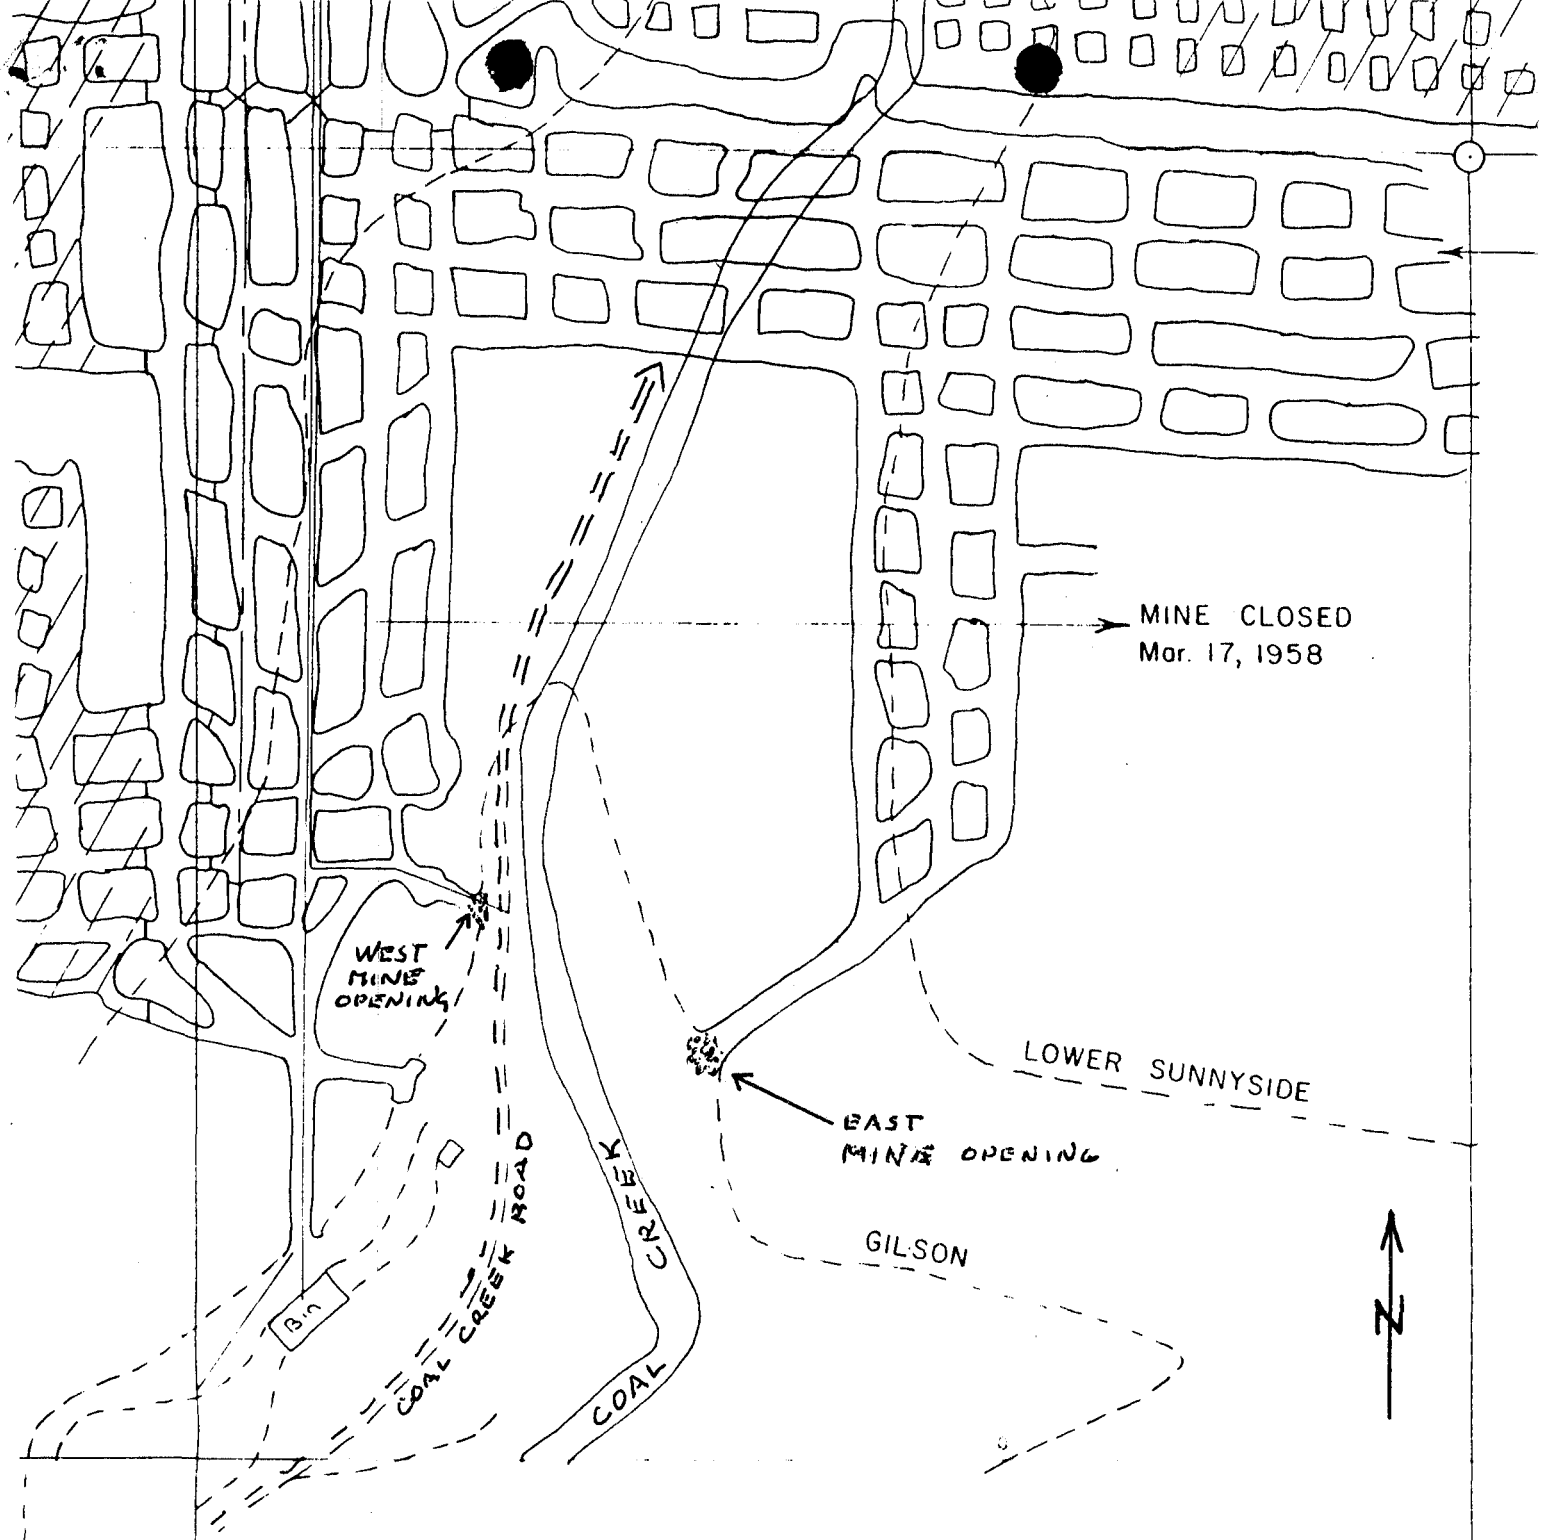

KNIGHT IDEAL COAL CO.

MINE NO. 1 **WELLINGTON CO. UTAH**

SCALE 1" = 200'

DRAWN BY	BLAINE P. CLYDE	DATE 1-12-56
	HAL M. CLYDE	1-22-57
	NORMAN D. CLYDE	1-27-58
	NORMAN D. CLYDE	1-12-59

——— Belt Line

250 Volt DC

Water Lines