G-21
EST 43-79

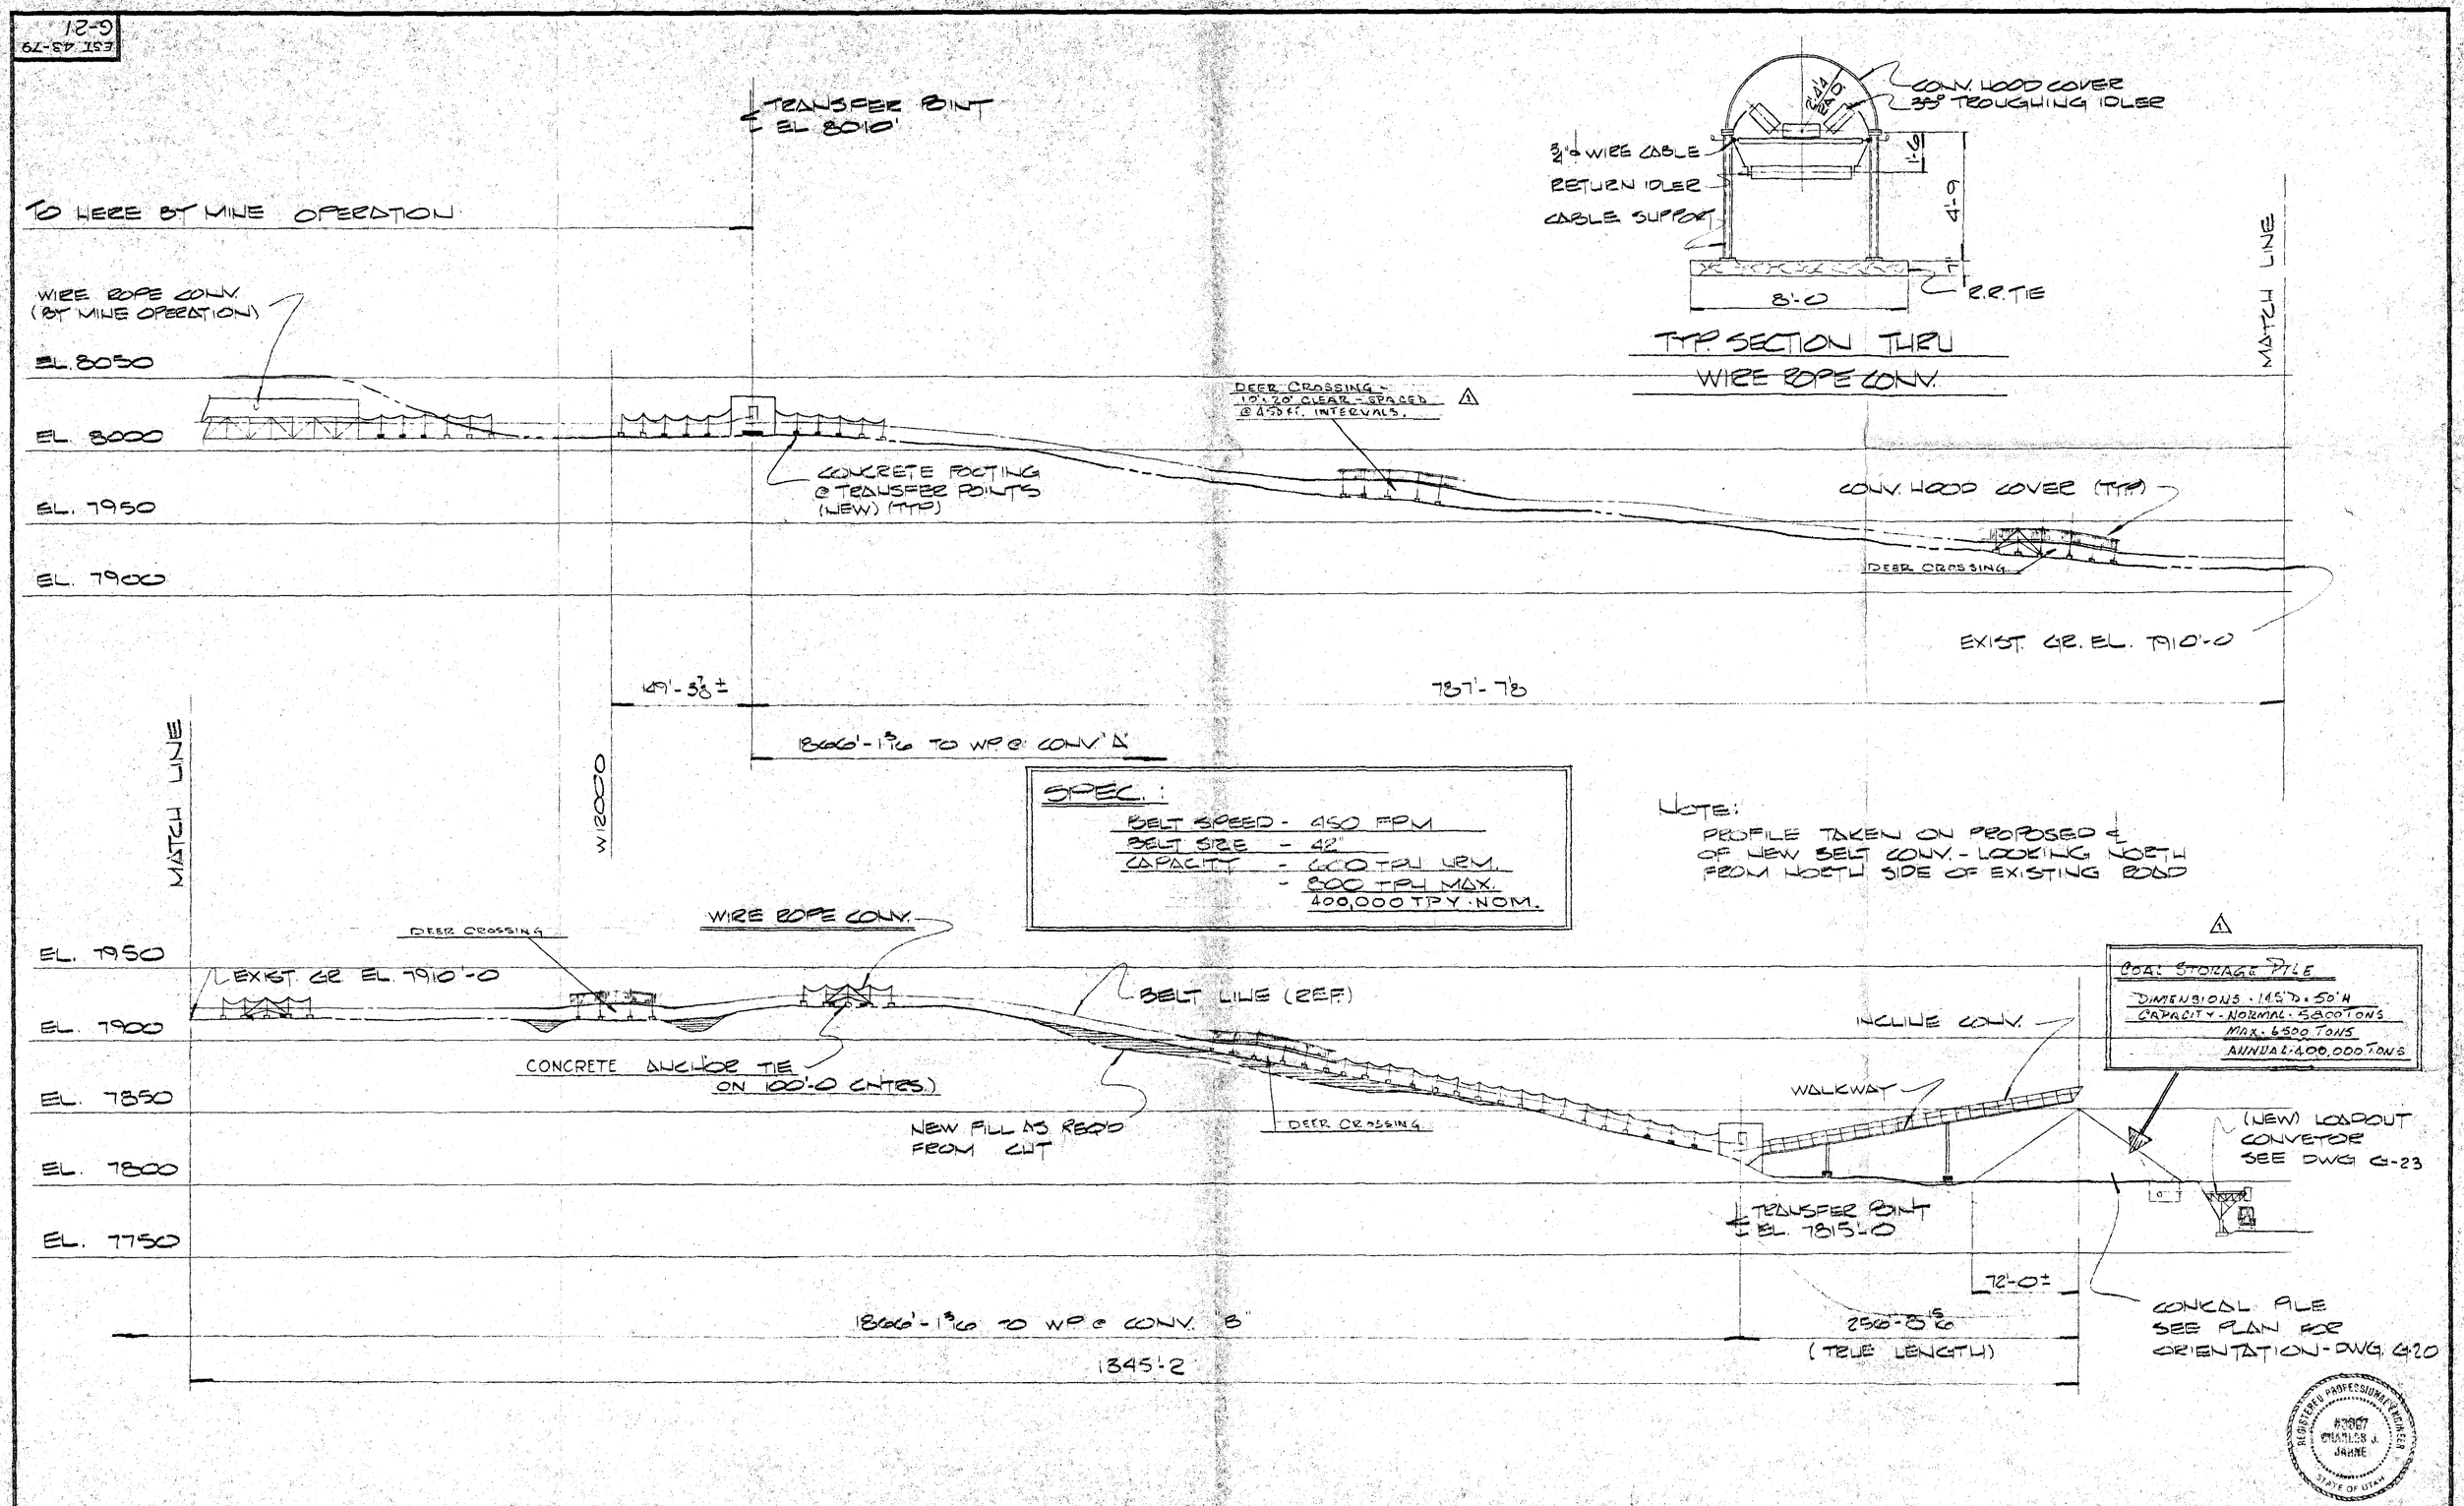

REGISTERED PROFESSIONAL ENGINEER
83907
CHARLES J. JARNE
STATE OF UTAH

REFERENCES		
DWG. NO.	GENERAL ARRANGEMENT	DWG. NO.
G-20		
G-23	TRK. LD. OUT CONV. FEED SYSTEM	

REVISIONS		BY	DATE		BY	DATE
1	ADDED DEER CROSSING & COAL STORAGE PILE DATA			5		
2				6		
3				7		
4				8		

DRAWN		DATE 12/5/80
CHECKED		3/19/81
APPROVED		
APPROVED		

SHARON STEEL CORP.
MINING DIVISION
ENGINEERING DEPARTMENT, SALT LAKE CITY

HIAWATHA MINE
NEW LOADOUT STATION
SOUTH PORT. - 42" BELT CONV.
ELEVATION

SCALE 1" = 20'-0"
EST 43-79
JOB G-21
REVISIONS 1