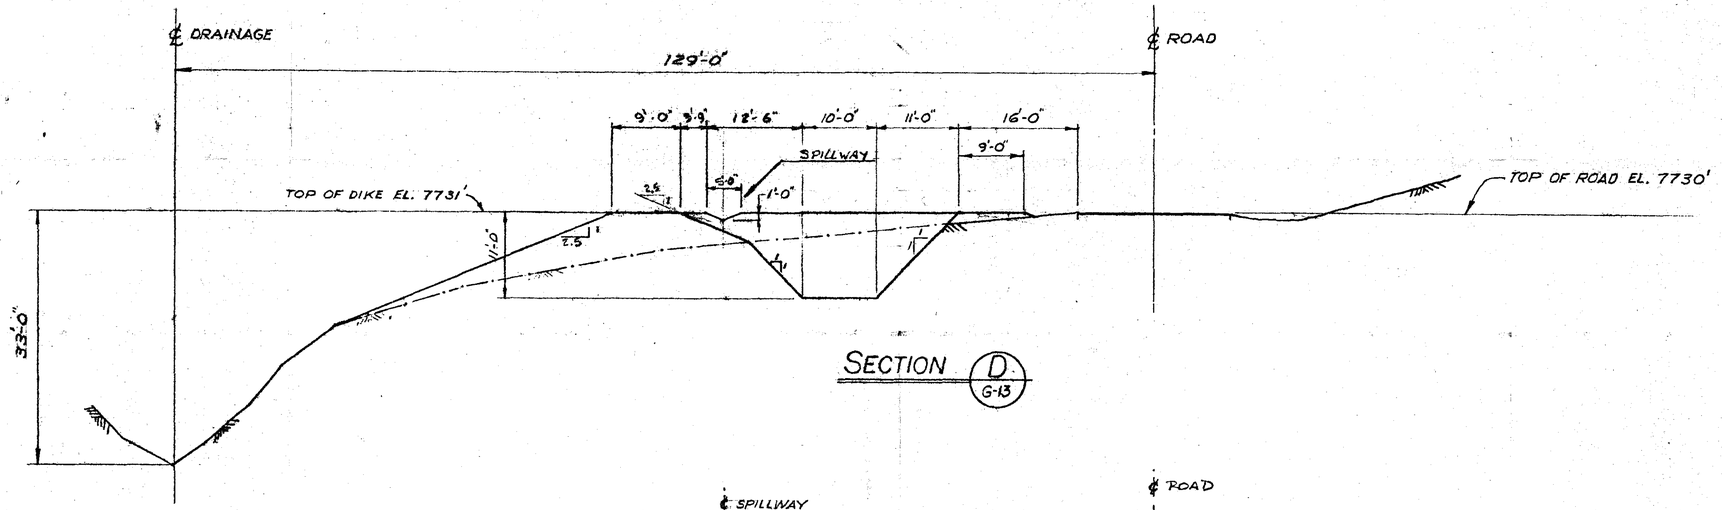

SECTION D G-13

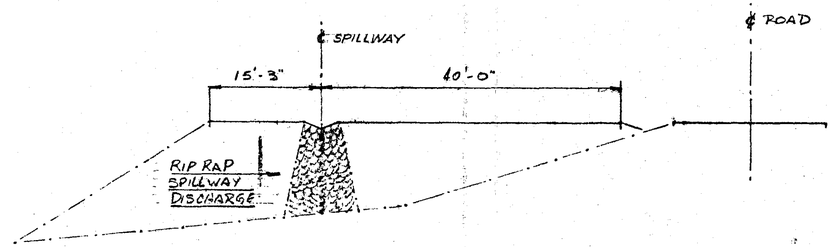

SPILLWAY DISCHARGE DETAIL

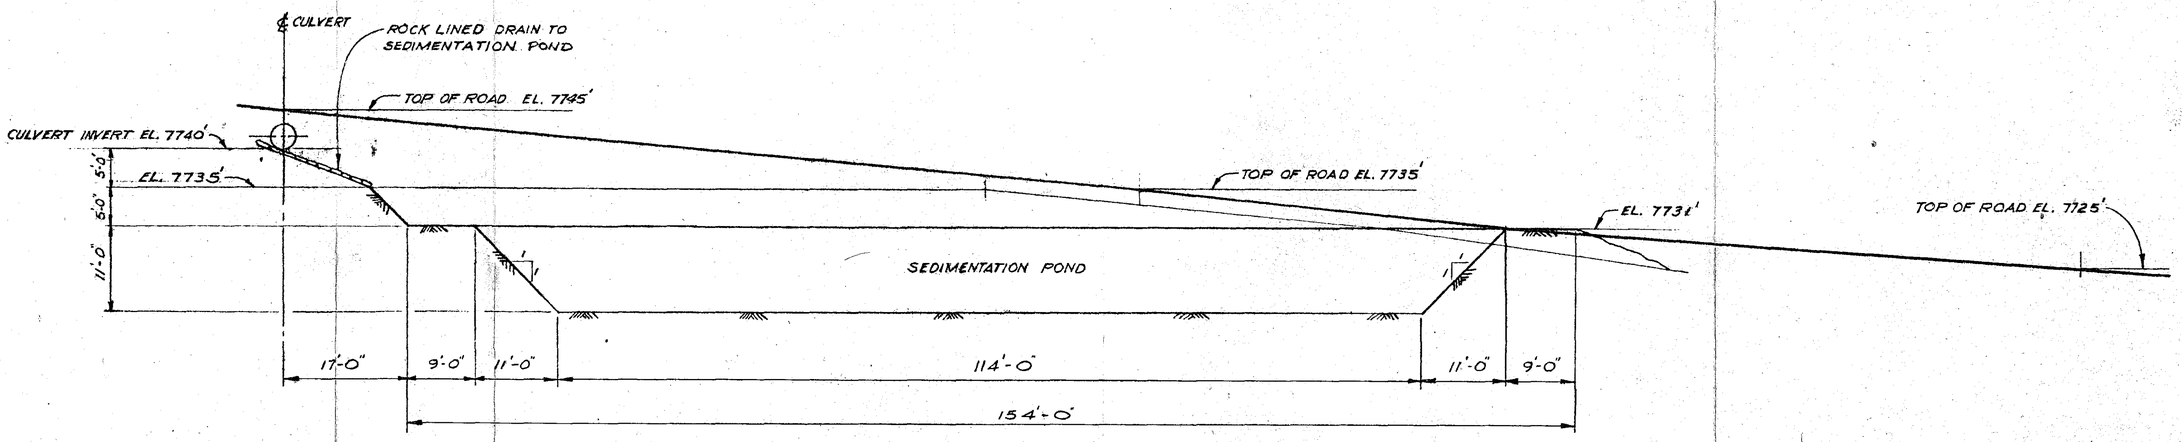

SECTION E G-13

REGISTERED PROFESSIONAL ENGINEER #3097 CHARLES JAHNE STATE OF UTAH
12/2/80

REVISIONS		BY	DATE	SCALE: 1" = 10'	DATE
	1			DRAWN: WHEATON	11-6-80
	2			CHECKED: JAHNE	12-2-80
	3			APPROVED:	
	4				

UNITED STATES FUEL CO.
HIAWATHA, UTAH

SOUTH (LEFT) FORK OF MILLER CREEK
LOWER SEDIMENTATION POND, CROSS SECTIONS

SHEET OF SHEETS
DRAWING NUMBER
EXHIBIT VII-13