EST 43-79
G-20

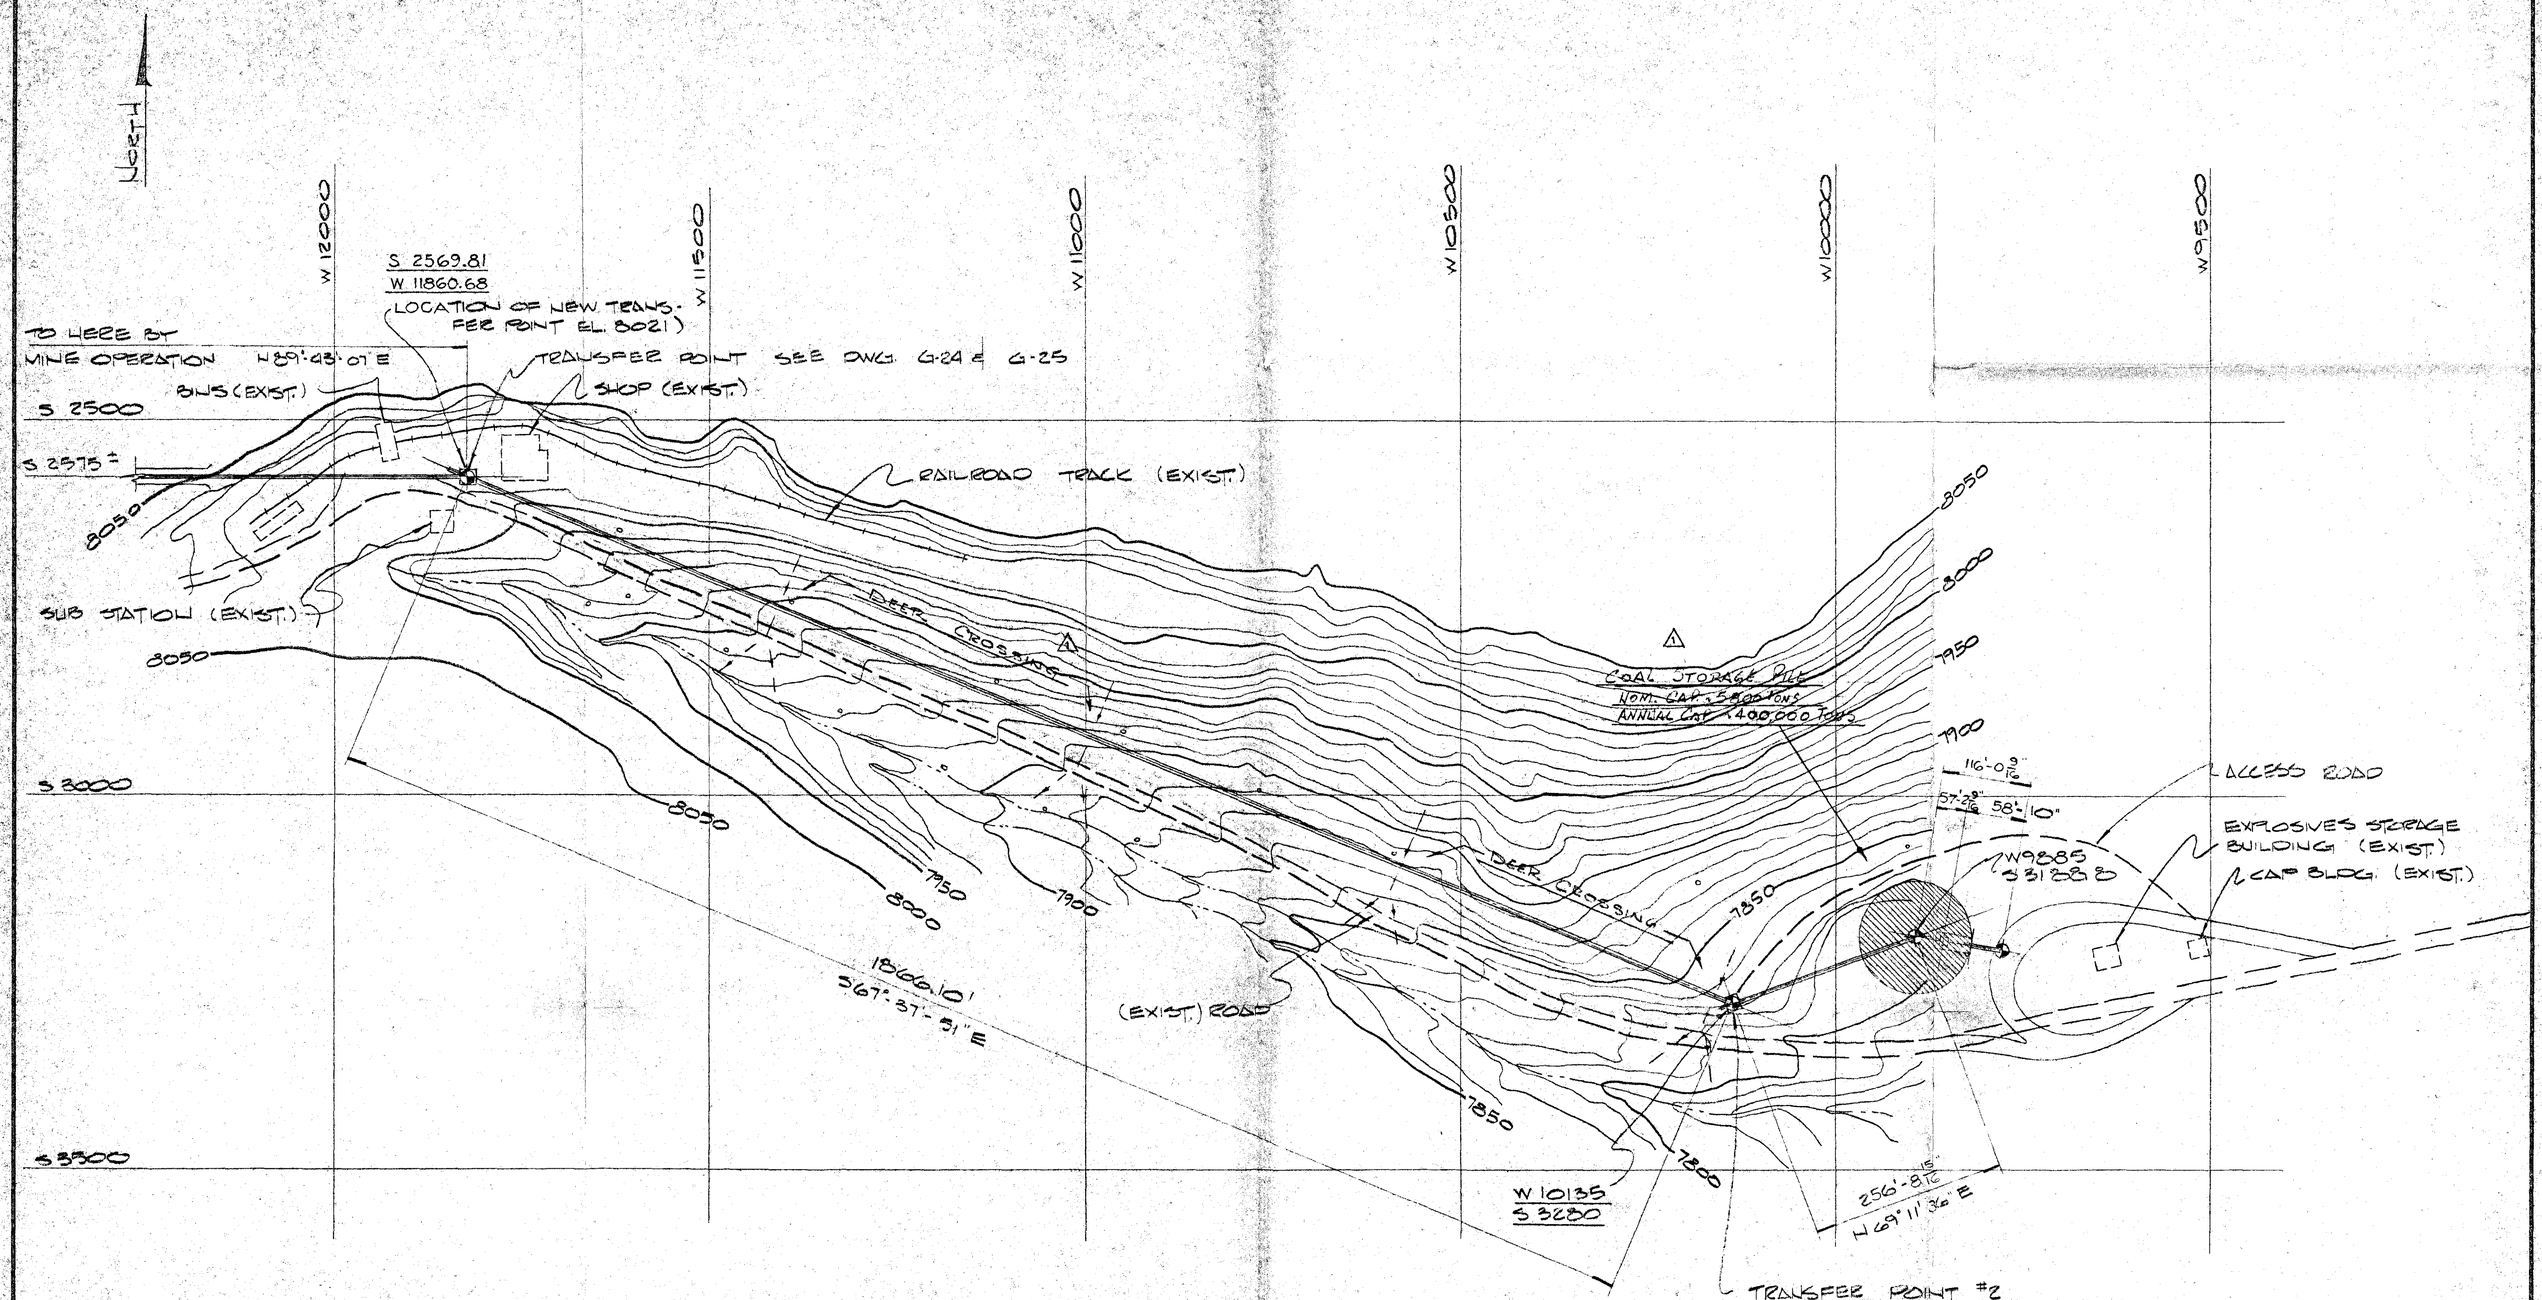

REGISTERED PROFESSIONAL ENGINEER #2897 CHARLES J. JAHNE STATE OF UTAH

12-80

REFERENCES	DWG. NO.		DWG. NO.
	G-21	G.A. ELEVATION	
	G-23	TRUCK LD. OUT CONV. FEED SYSTEM	

REVISIONS		BY	DATE		BY	DATE
1	ADDED DEER CROSSING & COAL PILE NOTES	C.J.	3-19-81	1		
2				2		
3				3		
4				4		

		DATE
DRAWN	T. Jackson	12-80
CHECKED	R. SAVAGE	12-80
APPROVED		
APPROVED		

SHARON STEEL CORP.
MINING DIVISION
ENGINEERING DEPARTMENT, SALT LAKE CITY

U.S. FUEL CO., HIAWATHA, UTAH
KING MINE № 6 TRUCK LOADOUT
PLAN - OPTION № 1
GENERAL ARRANGEMENT

SCALE 1" = 100'
EST 43-79
JOB
G-20
REVISIONS 1