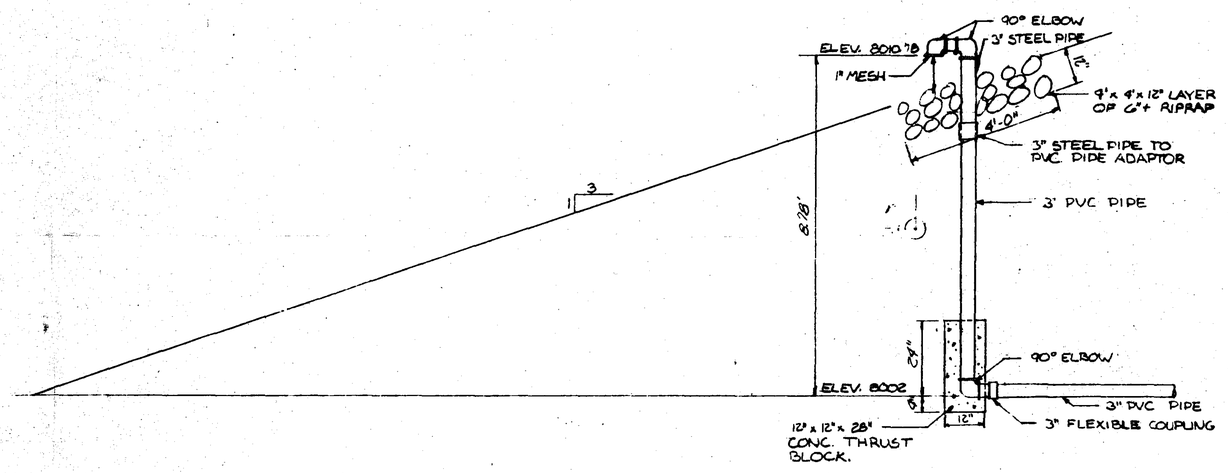

INTAKE STRUCTURE DETAIL

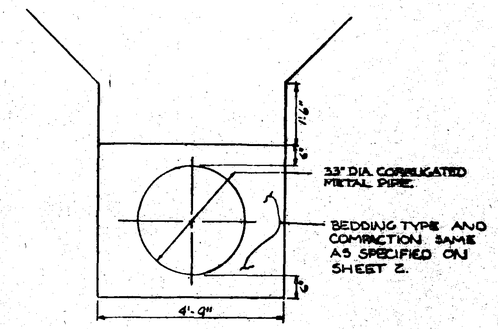

METAL PIPE BEDDING DETAIL

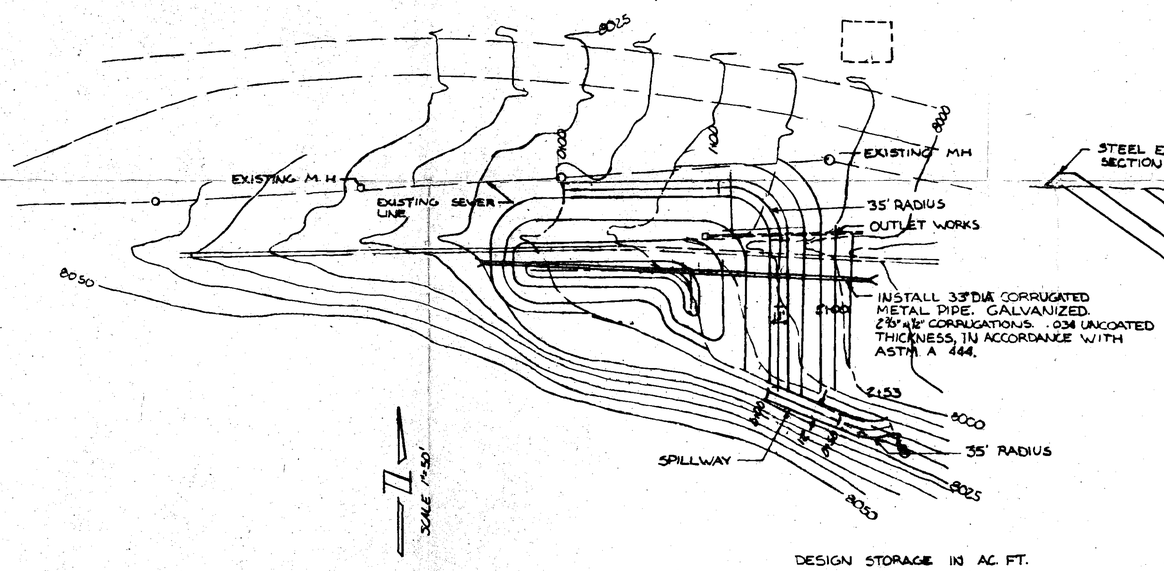

DESIGN STORAGE IN AC. FT.

SEDIMENT	TOTAL
0.48	1.40

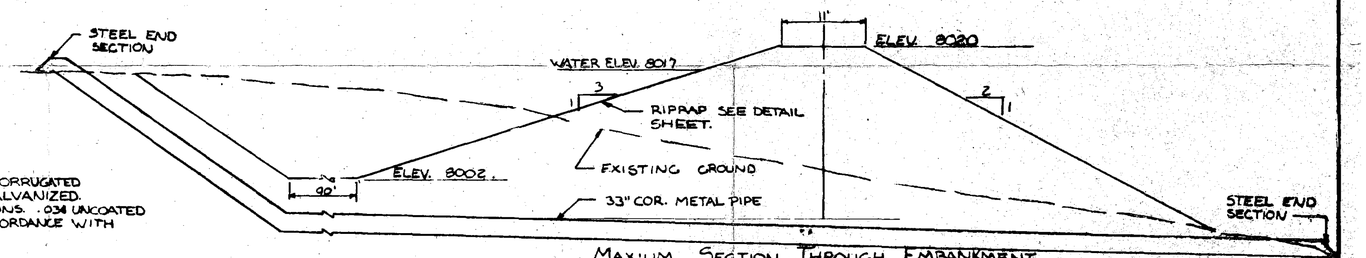

MAXIUM SECTION THROUGH EMBANKMENT

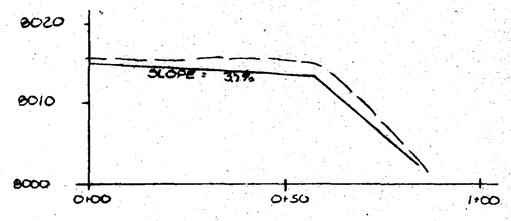

CROSS SECTION ALONG AXIS OF SPILLWAY

REVISIONS		BY	DATE	SCALE : NOT TO SCALE	DATE	UNITED STATES FUEL CO. HIAWATHA, UTAH	MIDDLE FORK OF MILLER CREEK: SEDIMENTATION POND FOR MIDDLE FORK YARD	SHEET OF SHEETS
	1			DRAWN : ROLLINS, BROWN & GUNNEL, INC.				DRAWING NUMBER
	2			CHECKED:				EXHIBIT VII-9
	3			APPROVED:				
	4							