MONSEN ENG. 200 7-78 MC 9694+

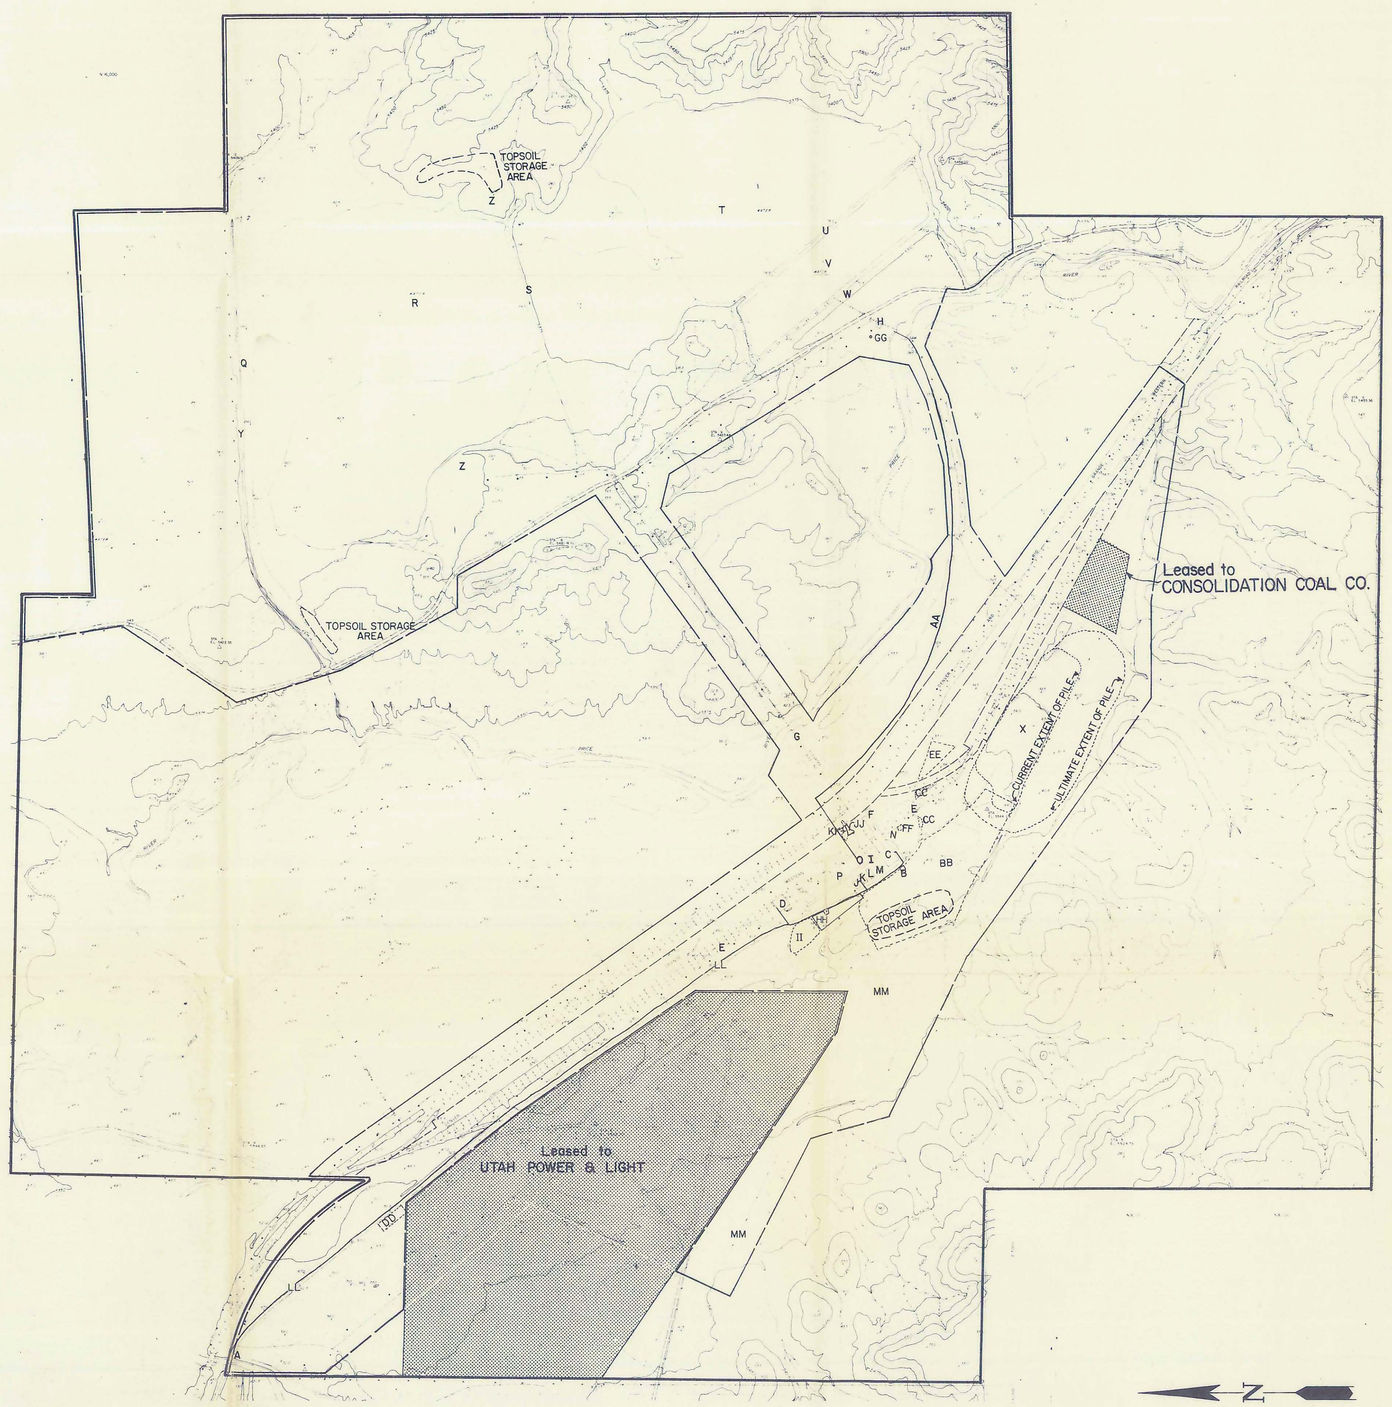

*A. BRIDGE
B. ELECTRIC SUBSTATION
C. COAL CLEANING PLANT BUILDING
D. TRACK HOPPER/RAWCOAL CONVEYOR
E. PLANT RAILROAD SYSTEM
F. HEAT DRYER AND CONVEYOR
G. REFUSE PIPELINE & SUPPORT STRUCTURES
H. PUMPHOUSE
I. COURSE REFUSE BIN
J. OFFICE BUILDING
K. STOREHOUSE
L. SHOP
M. COAL CARBONIZATION LAB
N. FUEL STORAGE BUILDING
O. PUMPHOUSE
P. AUXILIARY POND
Q. NORTH DIKE
R. UPPER REFUSE POND
S. UPPER REFUSE DIKE
T. LOWER REFUSE POND
U. LOWER REFUSE DIKE
V. CLEARWATER POND
W. CLEARWATER DIKE
X. COARSE REFUSE PILE
*Y. DIVERSION DITCH
Z. SAUERMAN HOIST & TAIL TOWER
AA. CLEARWATER PIPELINE
BB. MATERIAL & EQUIPMENT STORAGE AREA
CC. SCRAP METAL STORAGE AREA
DD. WOOD STORAGE AREA
EE. NON COAL WASTE HOLDING AREA
FF. OIL DRUM STORAGE AREA
GG. RIVER WATER COLLECTION WELL
HH. ROAD POND
II. SPOIL PILE
JJ. HEAT DRYER POND
KK. SPOIL PILE
LL. NATURAL GAS PIPELINE
MM. DIVERSION DITCH

Registered Professional Engineer
GLENN H. SIDES
No. 4169
State of Utah

* STRUCTURES WILL NOT BE REMOVED DURING RECLAMATION

PERMIT AREA = 617 ACRES

THIS DRAWING WAS PREPARED UNDER MY SUPERVISION

Glenn H Sides 4169
Registered Professional Engineer- Utah

JUL 6 1983
Date

——— PROPERTY LINE
– – – – PERMIT AREA
------- RAILROAD RIGHT OF WAY

REFERENCE DRAWINGS

MICROFILM ROLL NO.	NO	DATE	REVISIONS	BY	CHK'D
	2	6-6-83	Notes GG to MM; Permit Area Revision	B.A.F.	
	1	1-7-82	Notes BB to FF.	J.U.	V.R.W.

MICROFILM SCALE 0 EIGHTHS 1 2 3 TENTHS

United States Steel Corporation
Western District – Coal
East Carbon, Utah

WELLINGTON COAL CLEANING PLANT
PERMIT AREA AND FACILITIES MAP

DRAWN	J.U.	3-2-81
CHECK'D		
APPR. FOR SAFETY		
APPROVED	G.H.S.	3-2-81
SCALE 1" = 500'		

E9-3341