MONSEN ENG. 200 7-78 MC 9694+

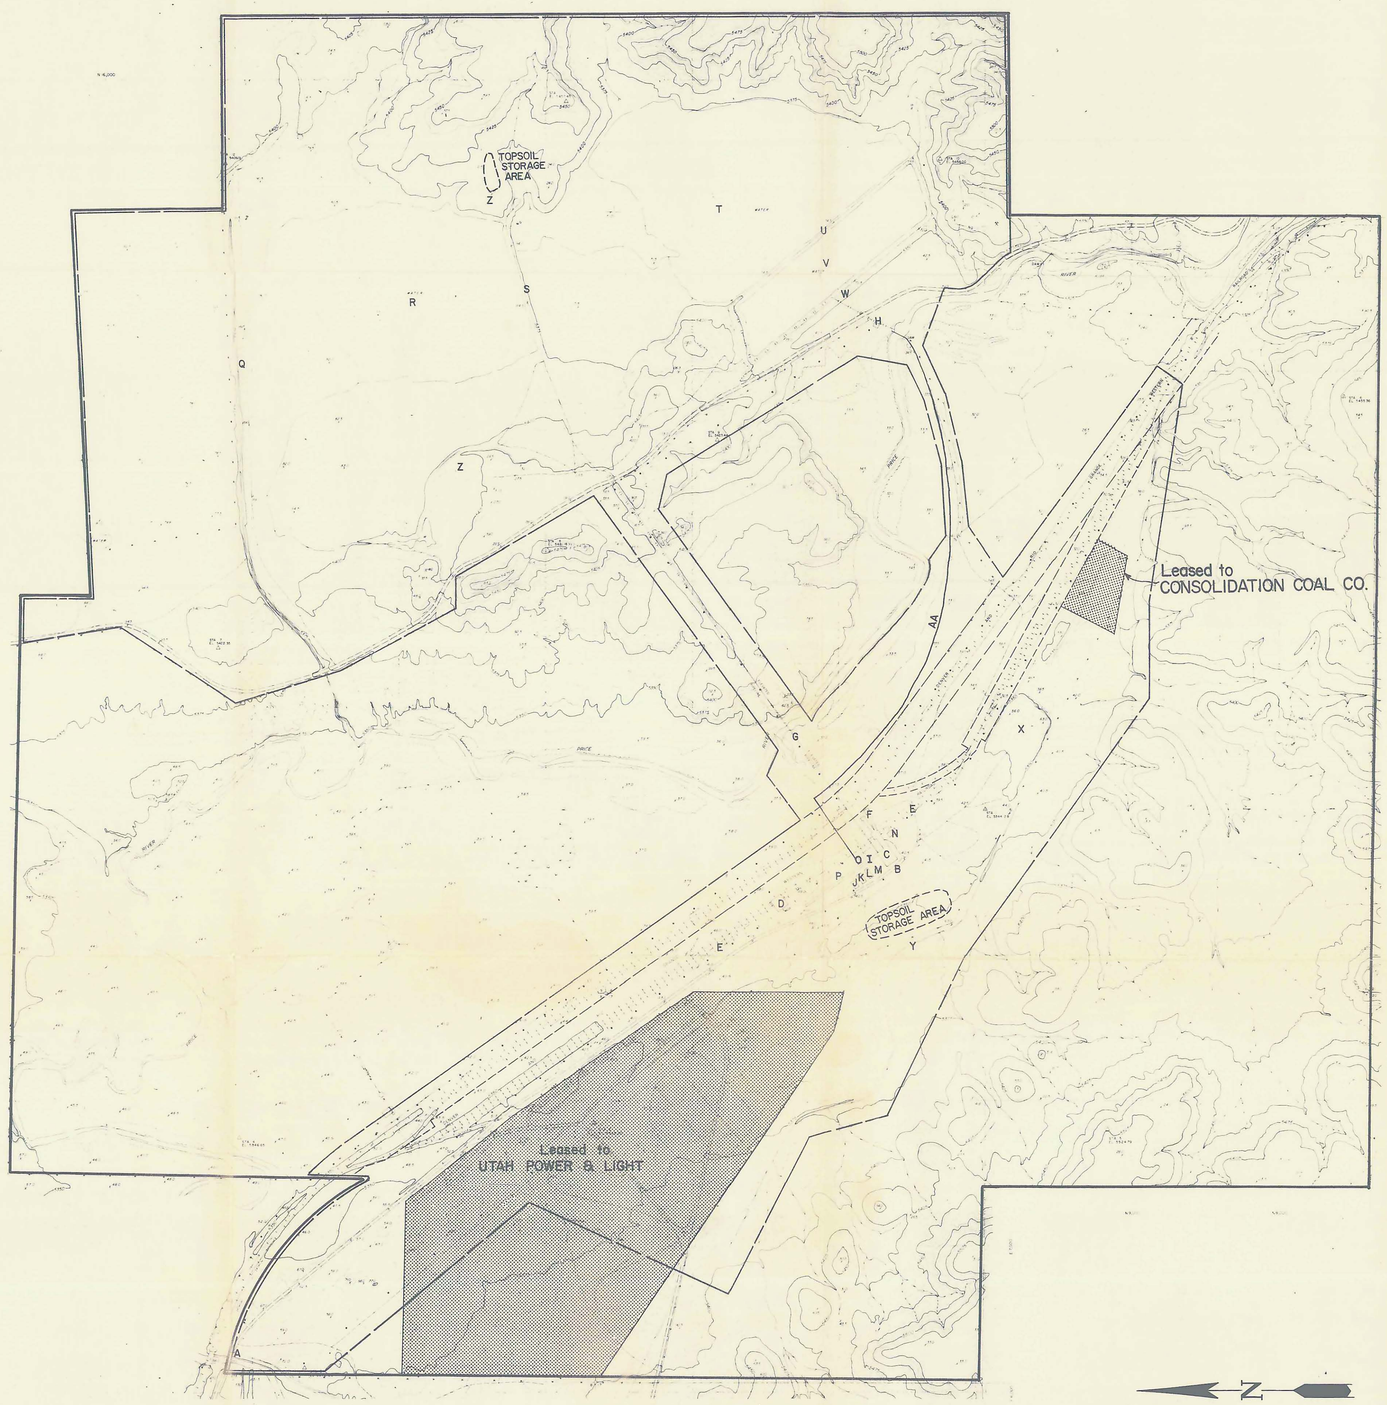

*A. BRIDGE
B. ELECTRIC SUBSTATION
C. COAL CLEANING PLANT BUILDING
D. TRACK HOPPER/RAWCOAL CONVEYOR
E. PLANT RAILROAD SYSTEM
F. HEAT DRYER AND CONVEYOR
G. REFUSE PIPELINE & SUPPORT STRUCTURES
H. PUMPHOUSE
I. COURSE REFUSE BIN
J. OFFICE BUILDING
K. STOREHOUSE
L. SHOP
M. COAL CARBONIZATION LAB
N. FUEL STORAGE BUILDING
O. PUMPHOUSE
P. PLANT SLURRY POND
*Q. NORTH DIKE
R. UPPER REFUSE POND
S. UPPER REFUSE DIKE
T. LOWER REFUSE POND
*U. LOWER REFUSE DIKE
V. CLEARWATER POND
*W. CLEARWATER DIKE
X. COARSE REFUSE PILE
*Y. DIVERSION DITCH
Z. SAUERMAN HOIST & TAIL TOWER
AA. CLEARWATER PIPELINE

* STRUCTURES THAT WILL NOT BE REMOVED DURING RECLAMATION.

PERMIT AREA — 686 Acres

——— PROPERTY LINE
– – – – PERMIT AREA
------- RAILROAD RIGHT OF WAY

MICROFILM SCALE
EIGHTHS TENTHS

REFERENCE DRAWINGS

MICROFILM ROLL NO.	NO	DATE	REVISIONS

United States Steel Corporation
Western District – Coal
East Carbon, Utah

WELLINGTON COAL CLEANING PLANT
PERMIT AREA AND FACILITIES MAP

DRAWN	J.U.	3-2-81
CHECKED		
APPR. FOR SAFETY		
APPROVED	G.H.S.	3-2-81

SCALE 1" = 500'

ES-7341