MONSEN ENG 200 7-79 MC 9694+

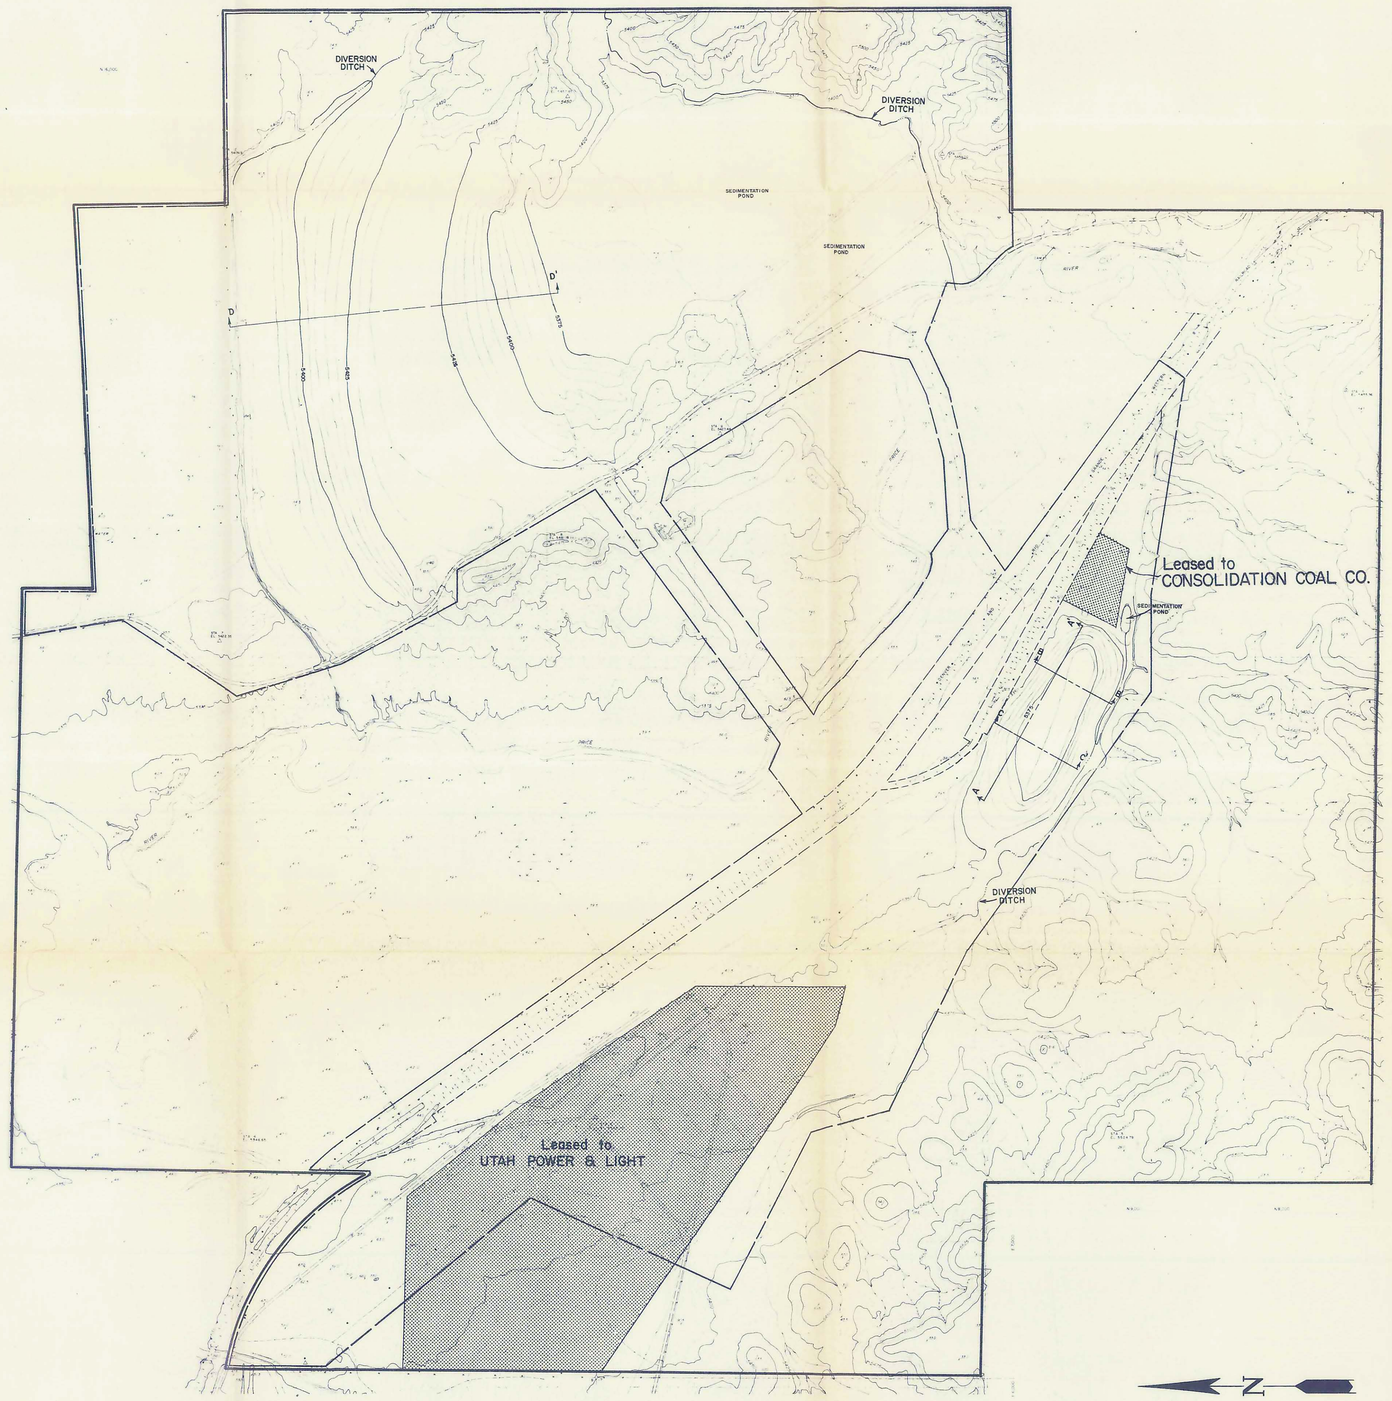

PROPERTY LINE
PERMIT AREA
RAILROAD RIGHT OF WAY

THIS DRAWING WAS PREPARED UNDER MY SUPERVISION

Glenn H. Hicks 4169
Registered Professional Engineer- Utah

MAR 1 1 1981
Date

United States Steel Corporation
Western District – Coal
East Carbon, Utah

WELLINGTON COAL CLEANING PLANT
RESTORATION OF AFFECTED AREA

REFERENCE DRAWINGS C9-1216, C9-1217 (Sections)

DRAWN	J.U.	3-5-81
CHECKED		
APPR. FOR SAFETY		
APPROVED	G.H.S.	3-5-81

SCALE 1" = 500'

MICROFILM ROLL NO.

NO.	DATE	REVISIONS	BY	CHK'D

E9-3342

MICROFILM SCALE
0 EIGHTHS TENTHS 3