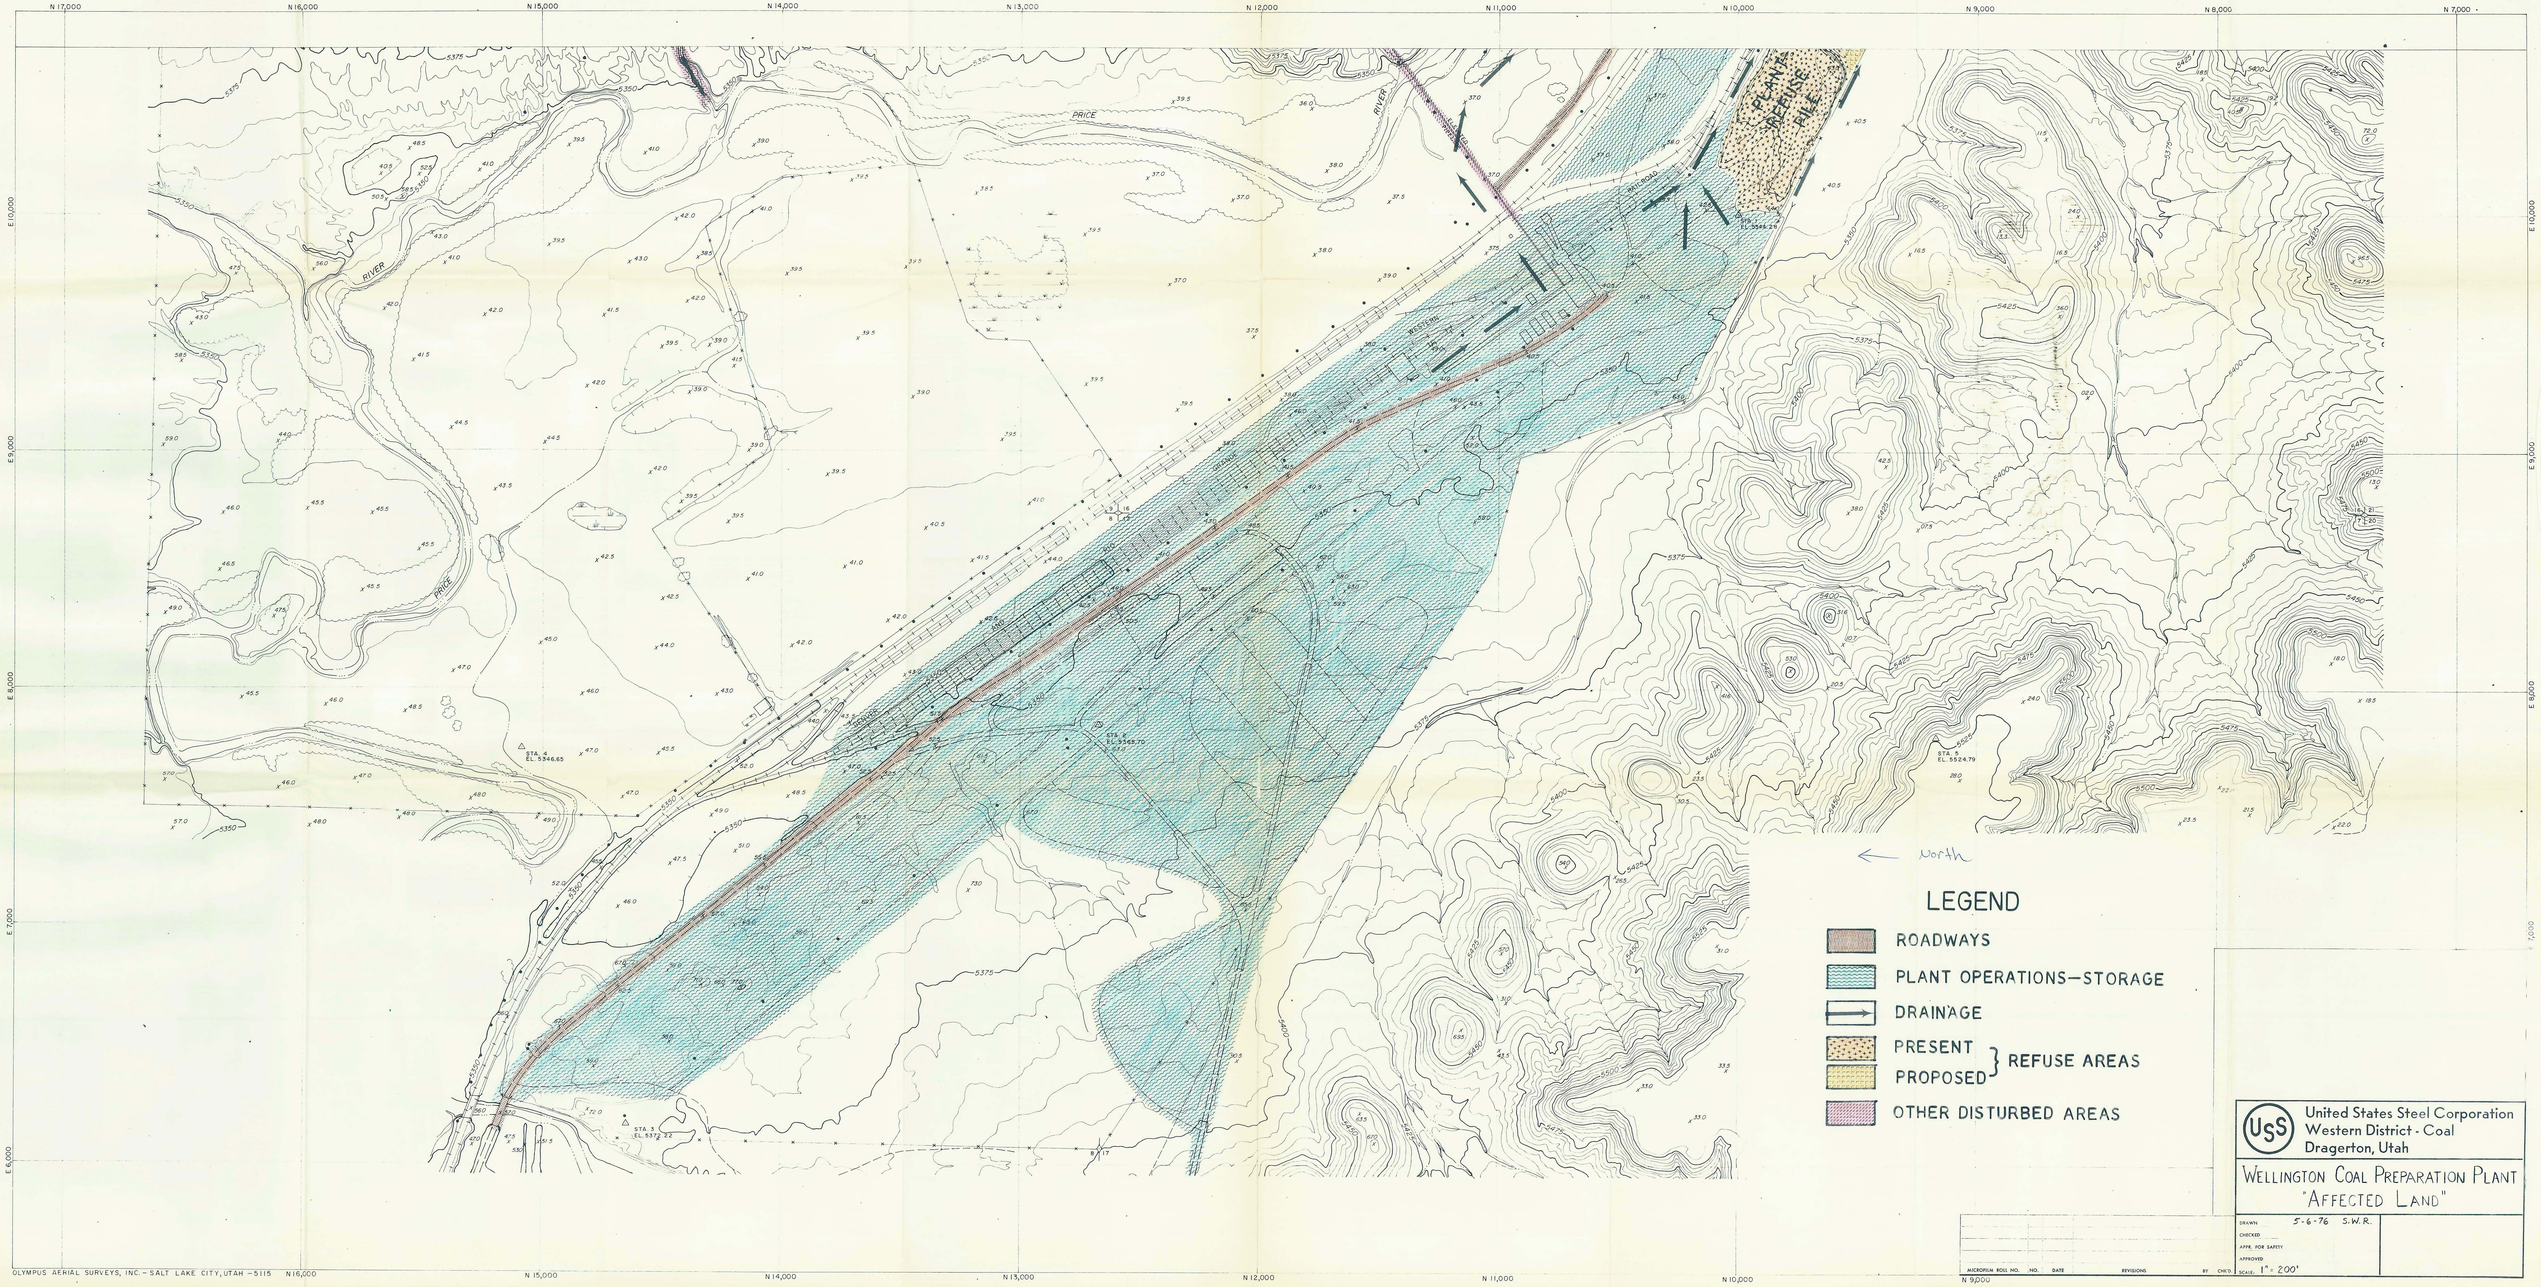
PLANT REFUSE PILE
PRICE RIVER
RAILROAD
WESTERN
North
LEGEND
ROADWAYS
PLANT OPERATIONS—STORAGE
DRAINAGE
PRESENT
PROPOSED
REFUSE AREAS
OTHER DISTURBED AREAS
United States Steel Corporation
Western District - Coal
Dragerton, Utah
WELLINGTON COAL PREPARATION PLANT
"AFFECTED LAND"
DRAWN 5-6-76 S.W.R.
CHECKED
APPR. FOR SAFETY
APPROVED
SCALE: 1" = 200'
MICROFILM ROLL NO. NO. DATE REVISIONS BY CHK'D
OLYMPUS AERIAL SURVEYS, INC. - SALT LAKE CITY, UTAH - 5115