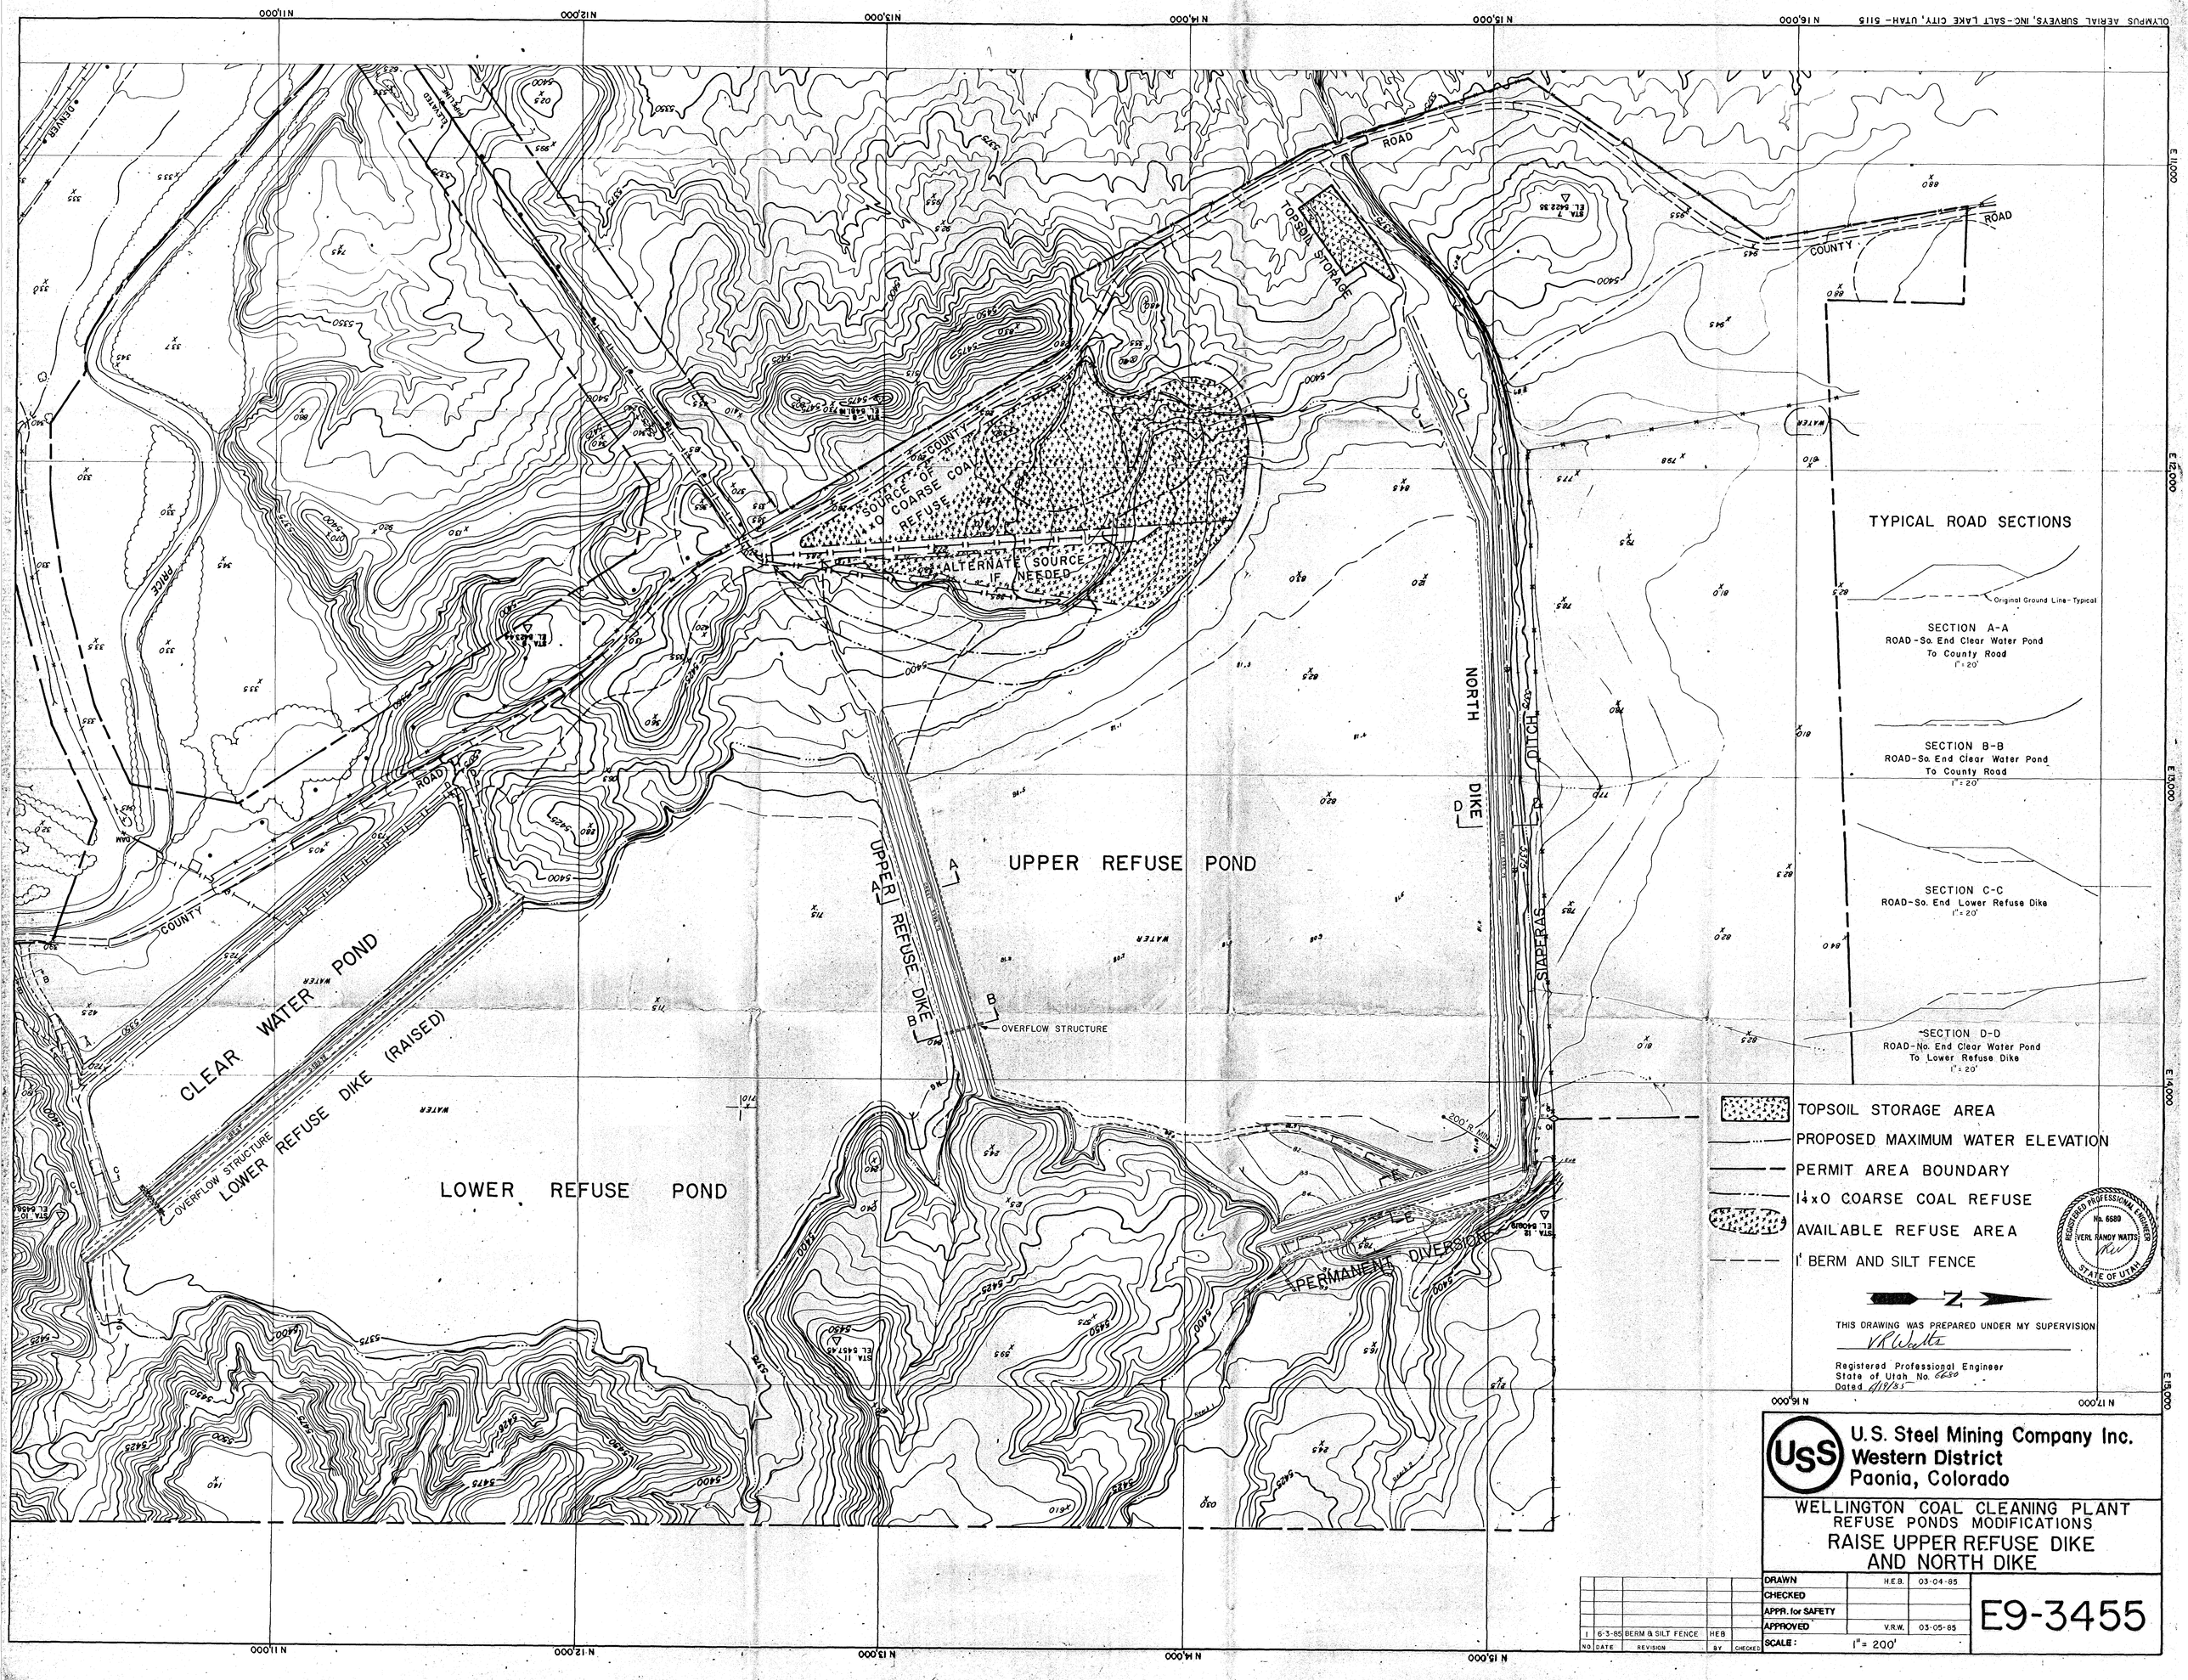

U.S. Steel Mining Company Inc.
Western District
Paonia, Colorado

WELLINGTON COAL CLEANING PLANT
REFUSE PONDS MODIFICATIONS
RAISE UPPER REFUSE DIKE
AND NORTH DIKE

NO	DATE	REVISION	BY	CHECKED
1	6-3-85	BERM & SILT FENCE	HEB	

DRAWN	H.E.B.	03-04-85
CHECKED		
APPR. for SAFETY		
APPROVED	V.R.W.	03-05-85
SCALE:	1" = 200'	

E9-3455