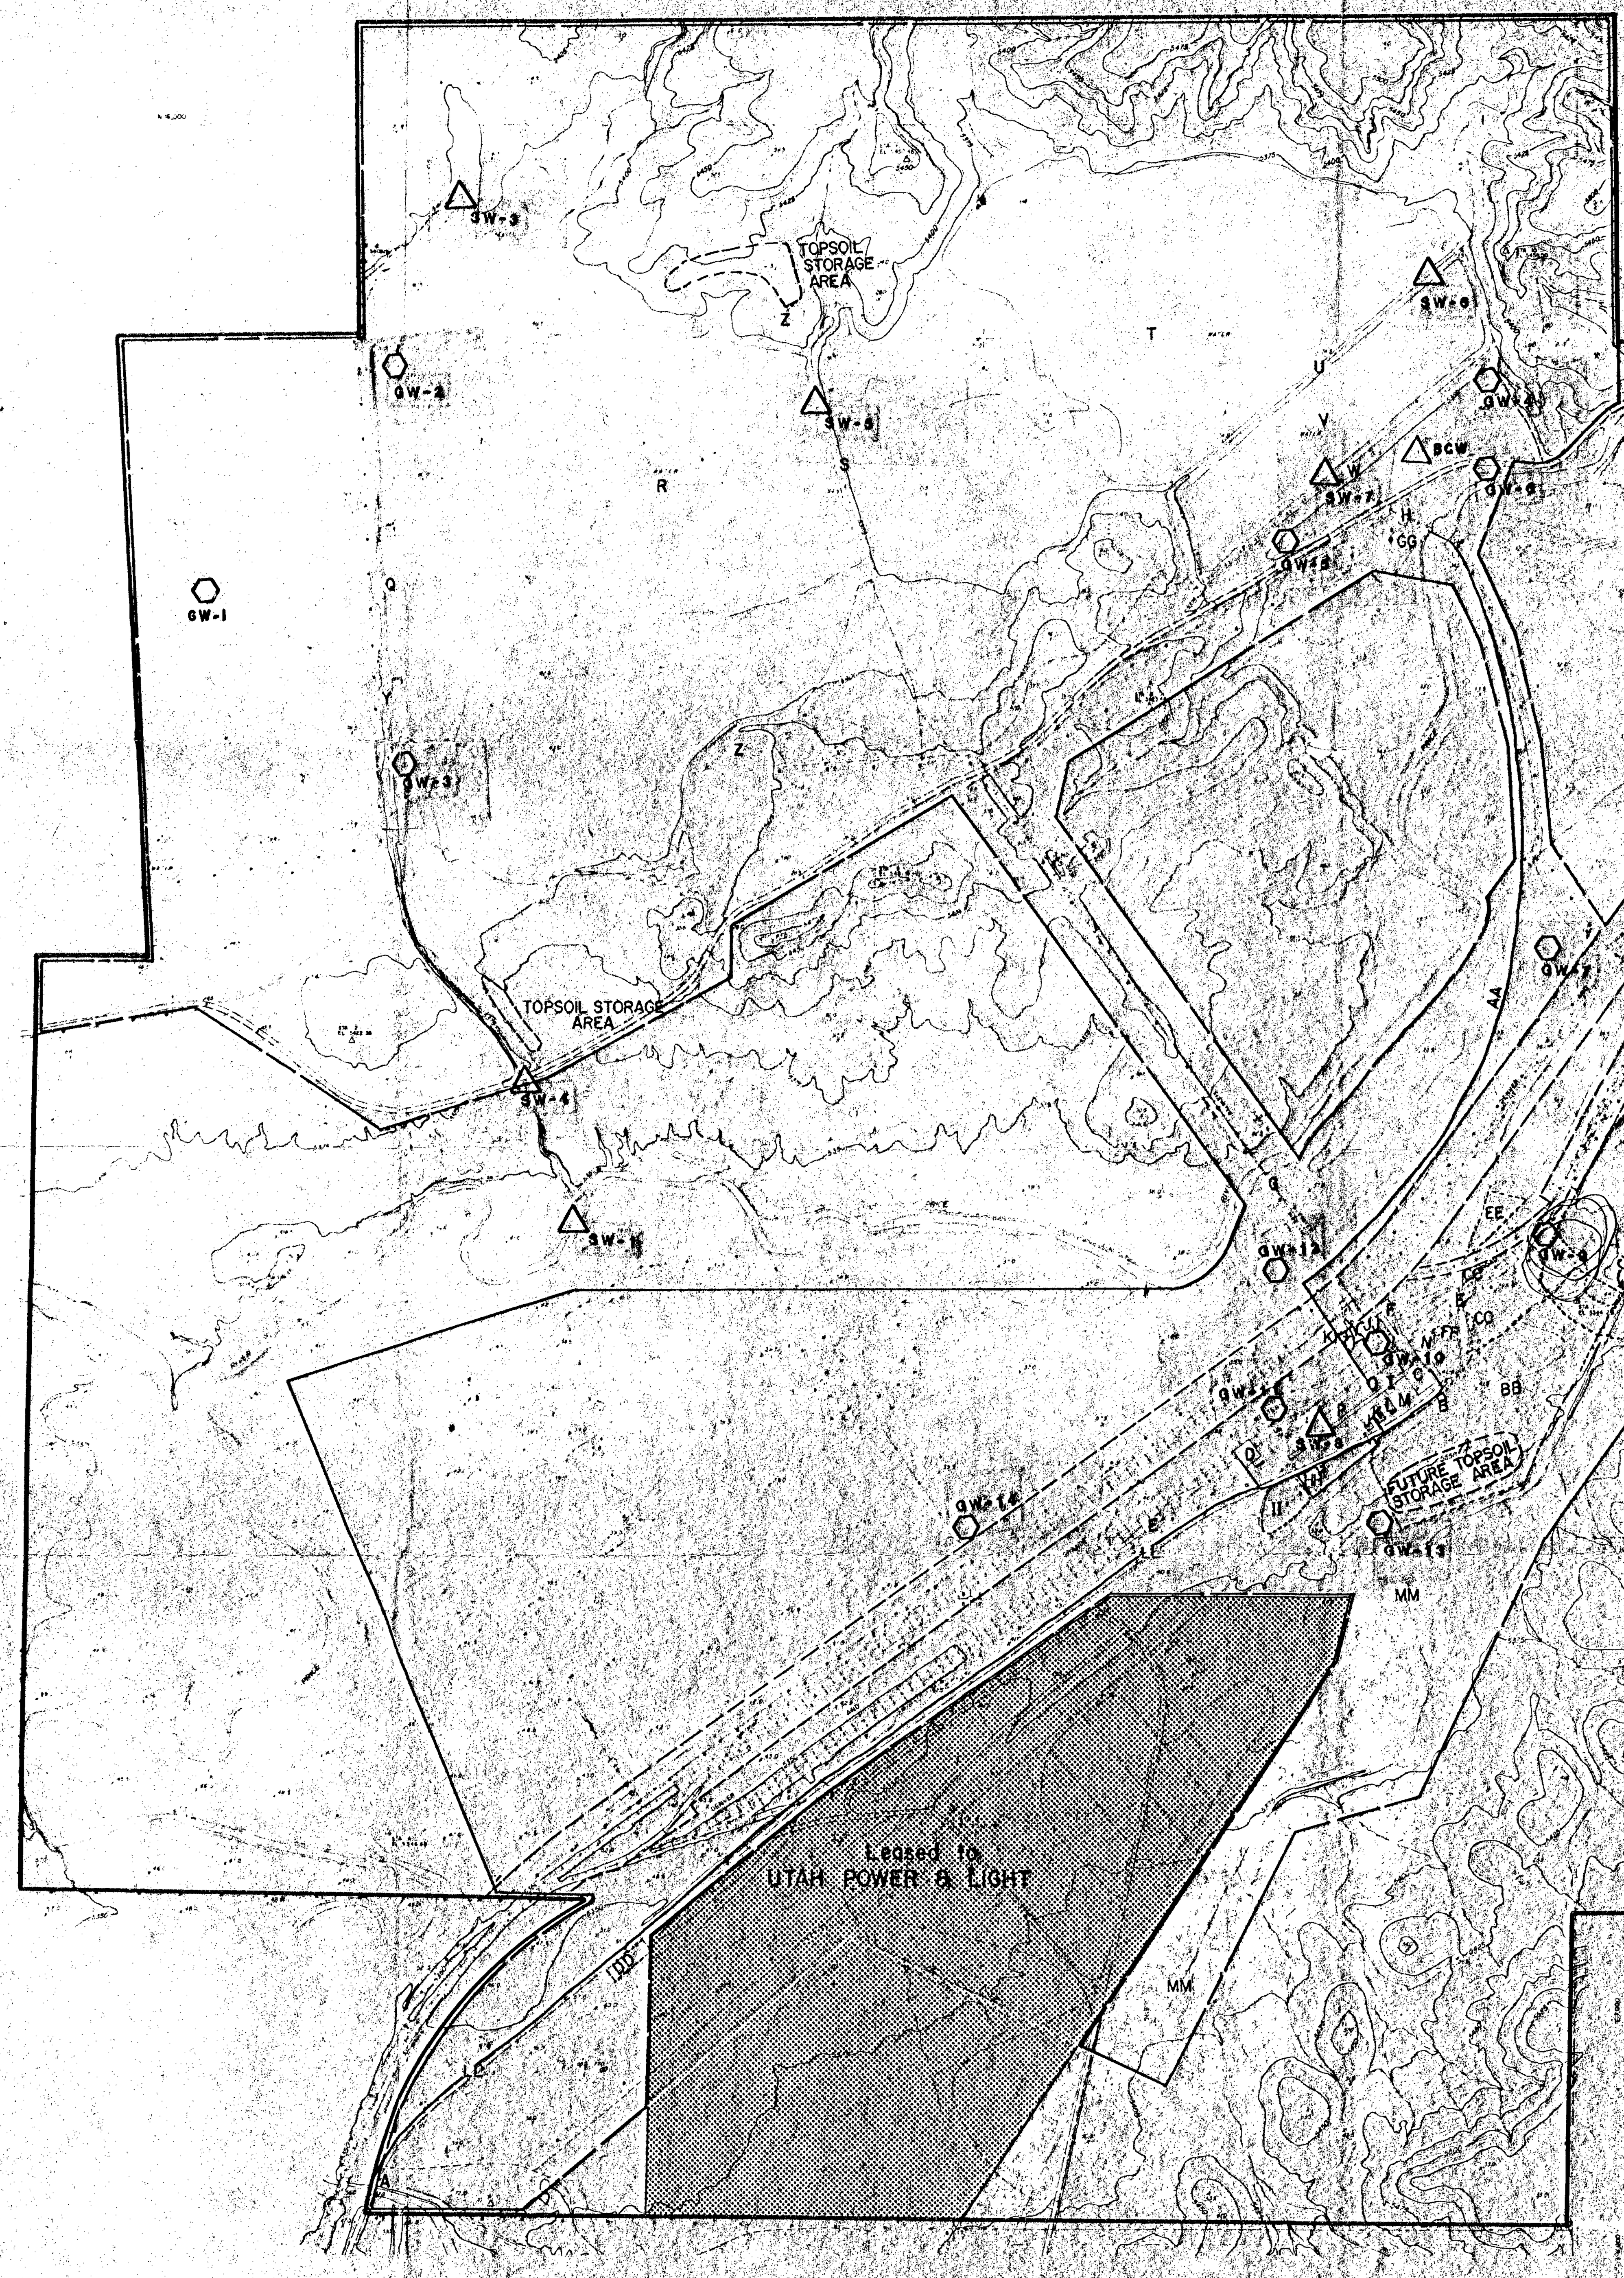

*A. BRIDGE
B. ELECTRIC SUBSTATION
C. COAL CLEANING PLANT BUILDING
D. TRACK HOPPER/RAWCOAL CONVEYOR
E. PLANT RAILROAD SYSTEM
F. HEAT DRYER AND CONVEYOR
G. REFUSE PIPELINE & SUPPORT STRUCTURES
H. PUMPHOUSE
I. COURSE REFUSE BIN
J. OFFICE BUILDING
K. STOREHOUSE
L. SHOP
M. COAL CARBONIZATION LAB
N. FUEL STORAGE BUILDING
O. PUMPHOUSE
P. AUXILIARY POND
Q. NORTH DIKE
R. UPPER REFUSE POND
S. UPPER REFUSE DIKE
T. LOWER REFUSE POND
U. LOWER REFUSE DIKE
V. CLEARWATER POND
W. CLEARWATER DIKE
X. COARSE REFUSE PILE
*Y. DIVERSION DITCH
Z. SAUERMAN HOIST & TAIL TOWER
AA. CLEARWATER PIPELINE
BB. MATERIAL & EQUIPMENT STORAGE AREA
CC. SCRAP METAL STORAGE AREA
DD. WOOD STORAGE AREA
EE. NON COAL WASTE HOLDING AREA
FF. OIL DRUM STORAGE AREA
GG. RIVER WATER COLLECTION WELL
HH. ROAD POND
II. SPOIL PILE
JJ. HEAT DRYER POND
KK. SPOIL PILE
LL. NATURAL GAS PIPELINE
MM. DIVERSION DITCH
△ SURFACE WATER MONITORING SITE
⬡ GROUND WATER MONITORING SITE

* STRUCTURES WILL NOT BE REMOVED DURING RECLAMATION

PERMIT AREA = 744 ACRES

PROPERTY LINE
PERMIT AREA
RAILROAD RIGHT OF WAY

RECEIVED
APR 13 1987
DIVISION OF
OIL GAS & MINING

N

United States Steel Corporation
Western District – Coal
East Carbon, Utah

HYDROLOGIC MONITORING MAP
WELLINGTON PREP. PLANT

REFERENCE DRAWINGS

NO.	DATE	REVISIONS	BY	CHK'D
3	4/10/87	Future Topsoil Storage Area & Surface Water Monitoring Site	B.F.A.	
2	6-6-83	Notes GG to MM, & Permit Area Revision	B.A.F.	
1	1-7-82	Notes BB to FF.	J.U.	V.R.W.

MICROFILM ROLL NO.

DRAWN	J.U.	3-2-81
CHECKED		
APPR FOR SAFETY		
APPROVED	G.H.S.	3-2-81
SCALE 1" = 500'		

MAP 1
E9-3451

MICROFILM SCALE EIGHTHS TENTHS 0 1 2 3