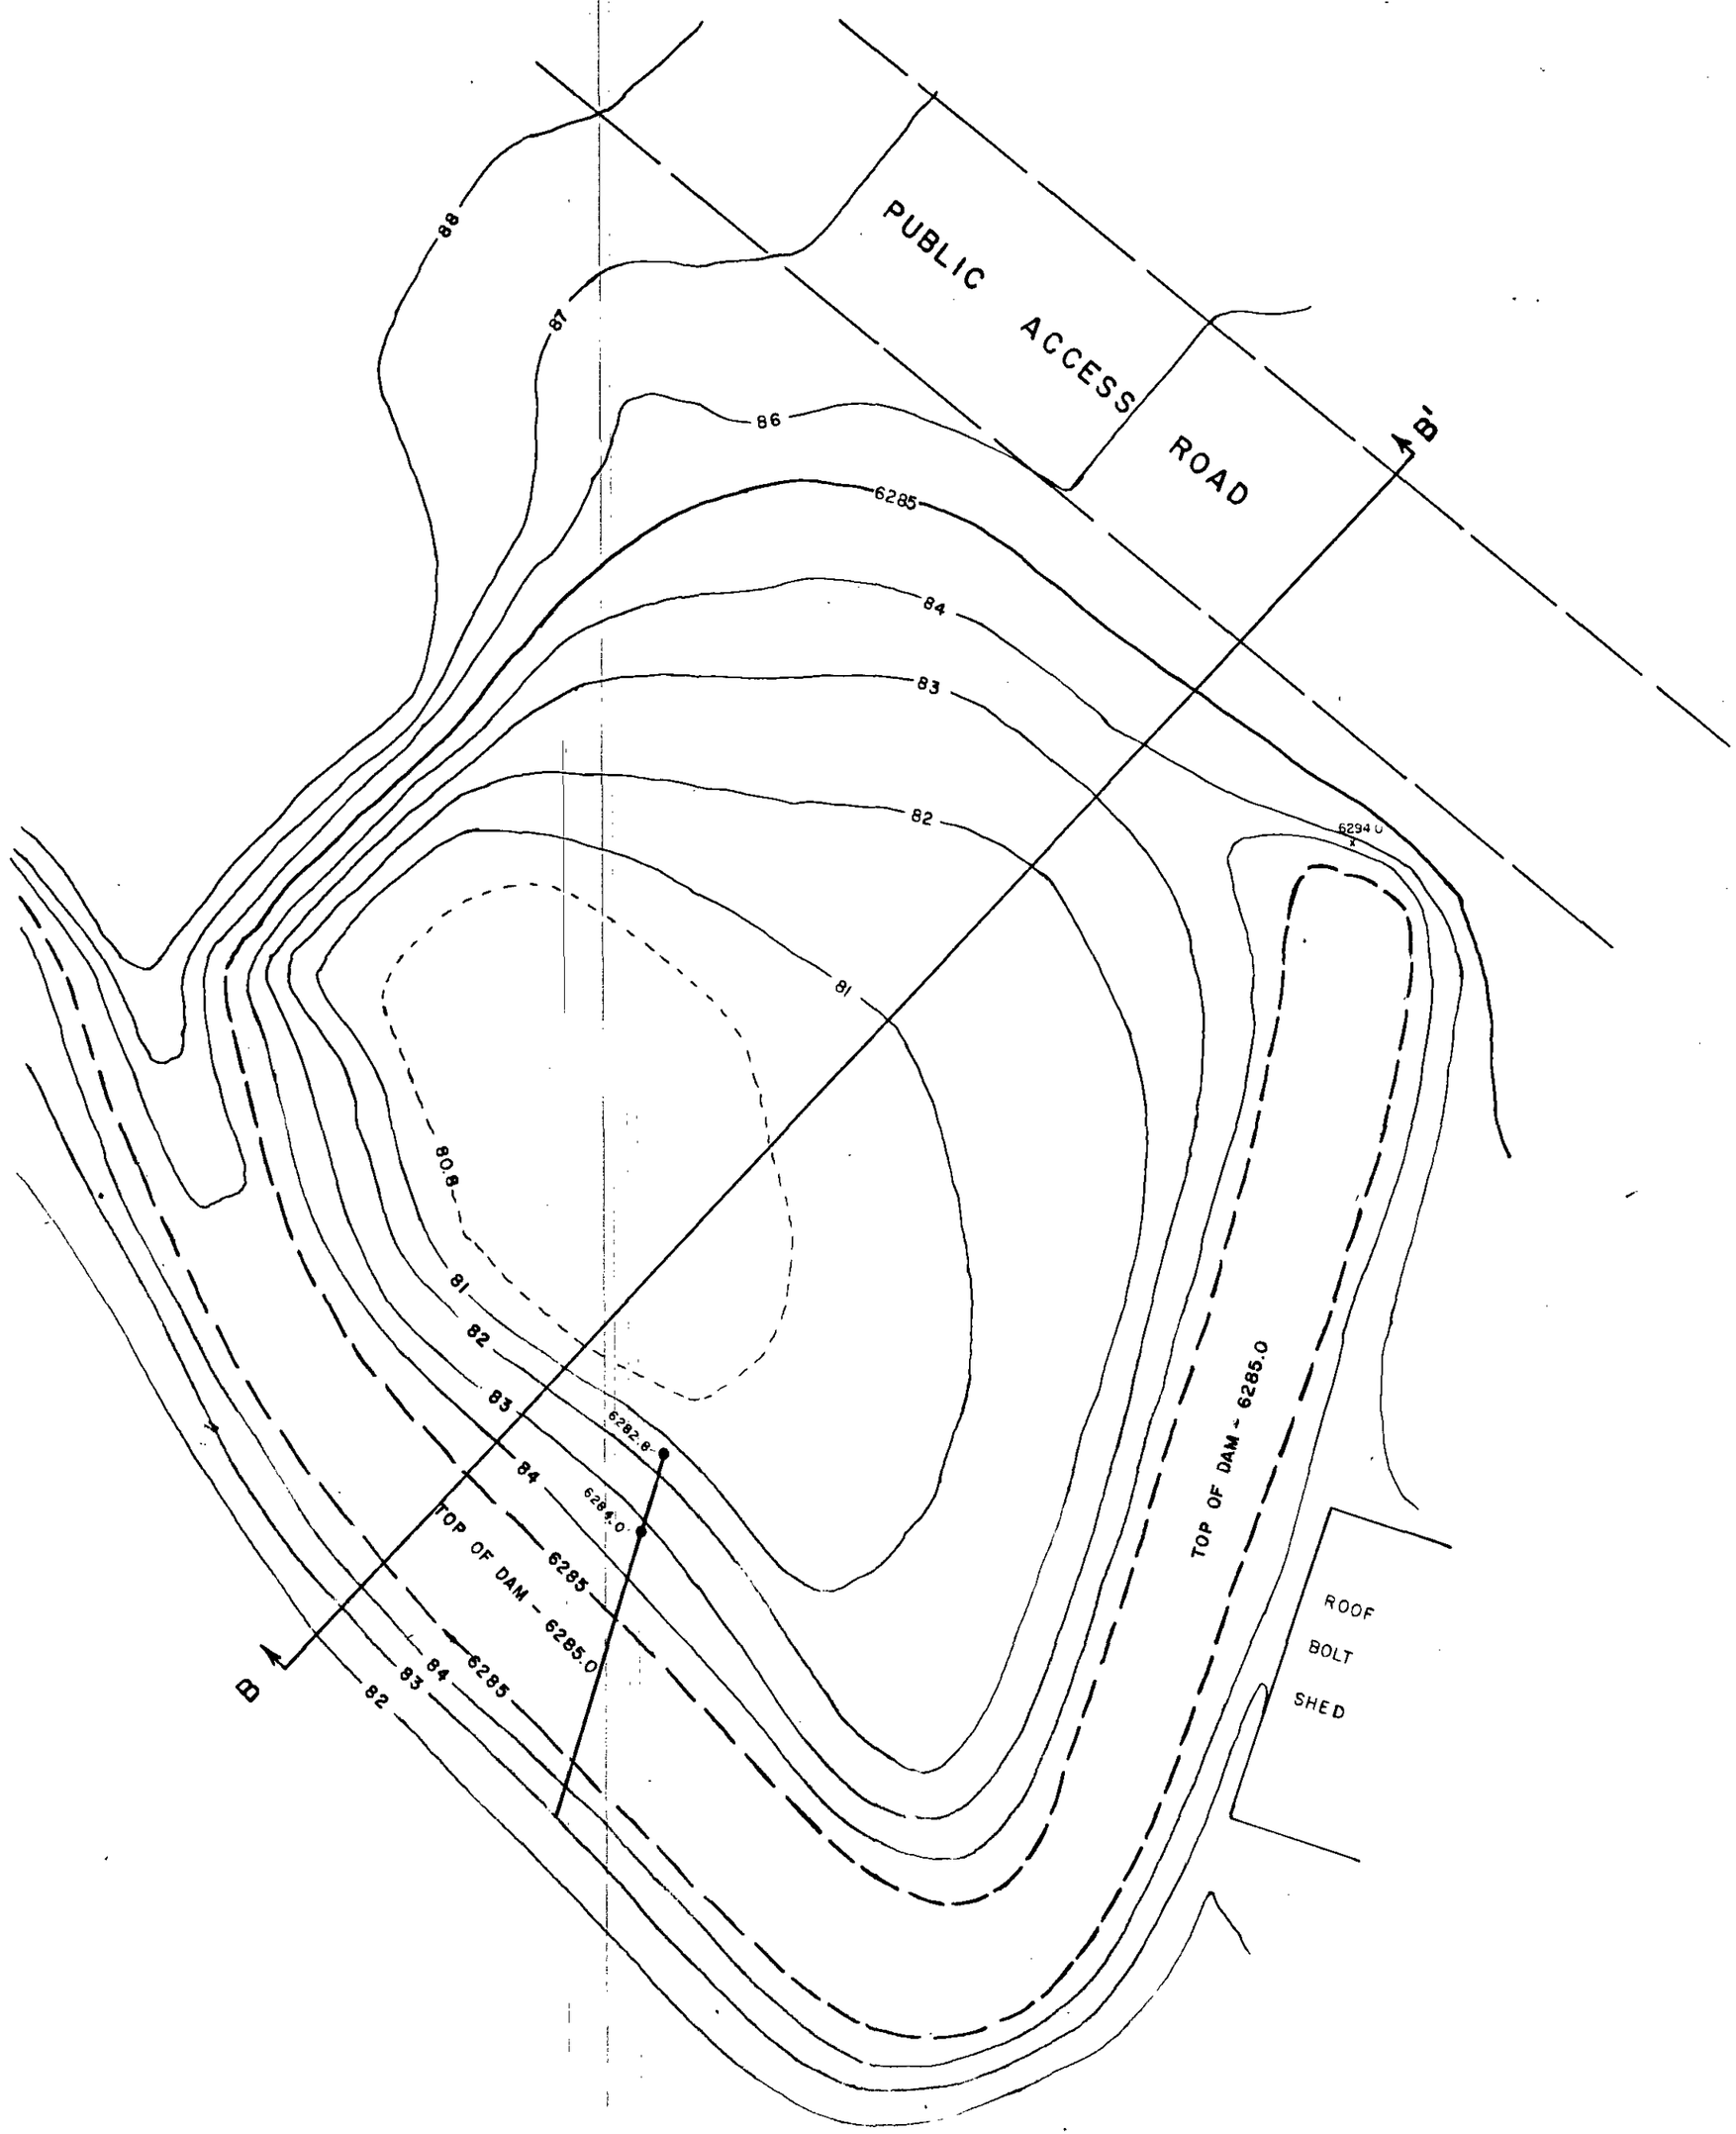

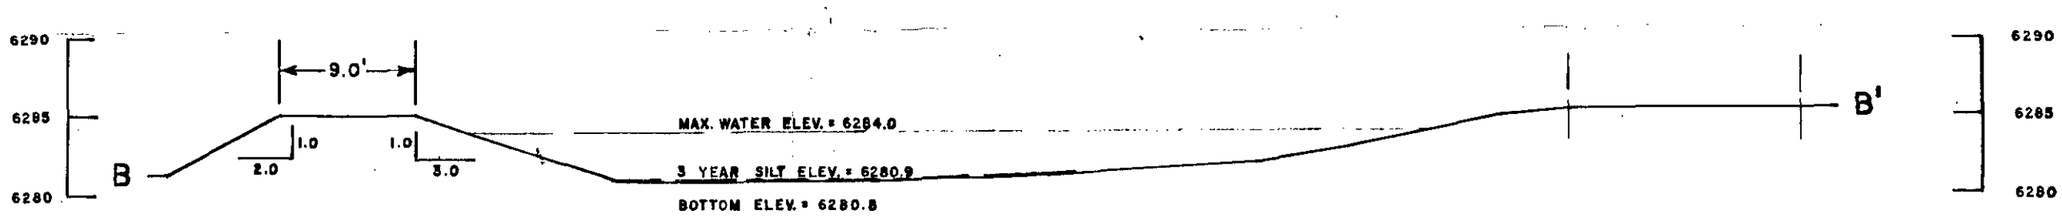

SEDIMENTATION POND 6

SCALE: 1" = 10'

CAPACITY = 8540 cu. ft.

(PROPOSED RECONSTRUCTION)

REGISTERED PROFESSIONAL ENGINEER No. 4548 DAN W. GUY 1/22/90 STATE OF UTAH

KAISER STEEL CORP. RATON, NEW MEXICO		
SEDIMENTATION POND NO. 6 PROPOSED RECONSTRUCTION		
SCALE: 1" = 10'	DRAWN BY: D. GUY	DATE: 1/22/90
HORSE CYN.	PLATE VI	