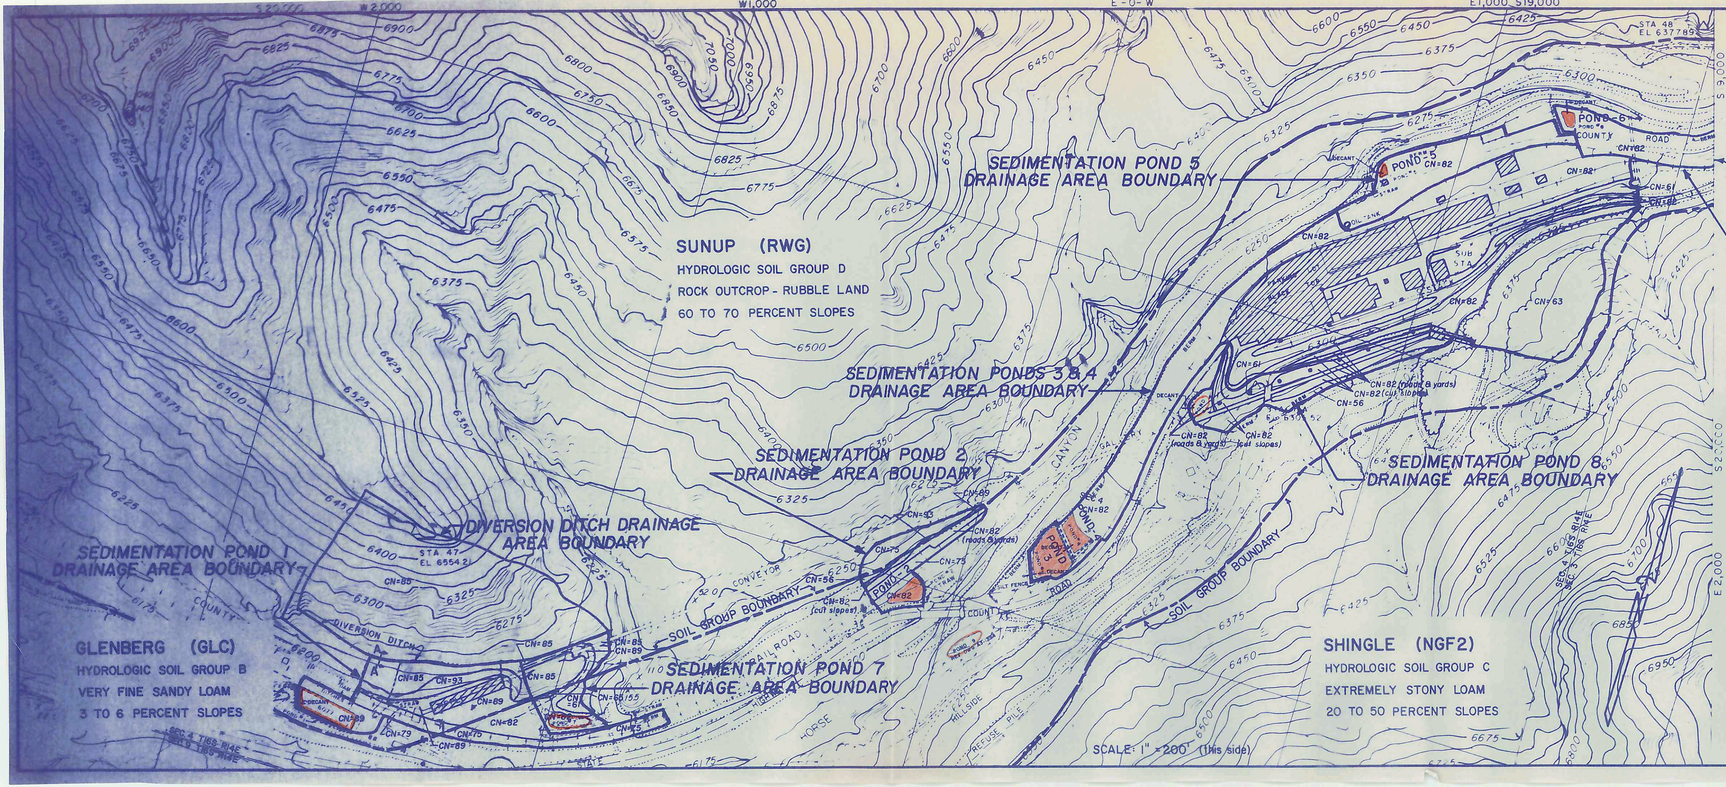

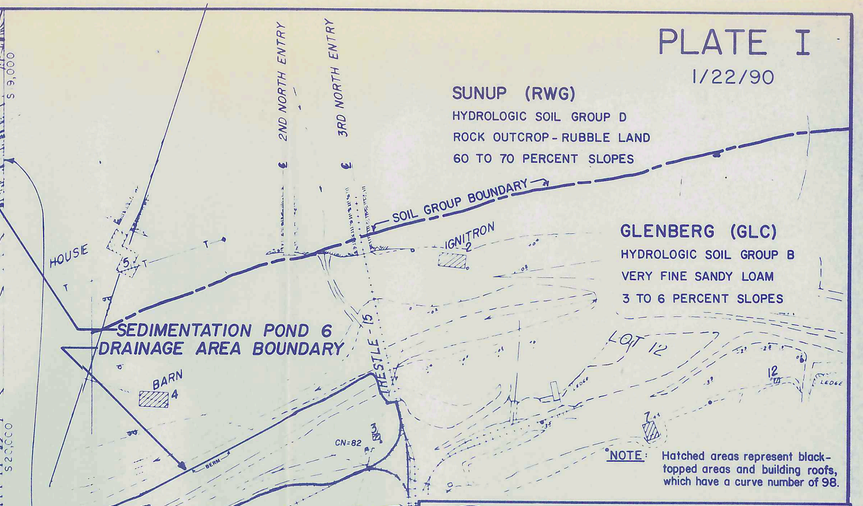

REFERENCE DRAWINGS	
A3-1427	"Diversion Ditch Cross Section"
A3-1427	"Typical Decant System"
A3-1394	"Sedimentation Pond No. 9 Watershed"

NO.	DATE	REVISIONS	BY	CHK'D

U.S. Steel Mining Company, Inc.
Western District
East Carbon, Utah

GENEVA MINE
HYDROLOGIC EVALUATION MAP

DRAWN	B.A.F.	4-26-83
CHECKED		
APPR. FOR SAFETY		
APPROVED	G.H.S.	4-26-83
SCALE 1" = 100' or 200' as shown		

E3-3423