KAISER STEEL CORP. RATON, NEW MEXICO		
SEDIMENTATION POND NO. 2 PROPOSED RECONSTRUCTION		
SCALE: 1" = 10'	DRAWN BY: D. GUY	DATE: 1/22/90
HORSE CYN.	PLATE II	

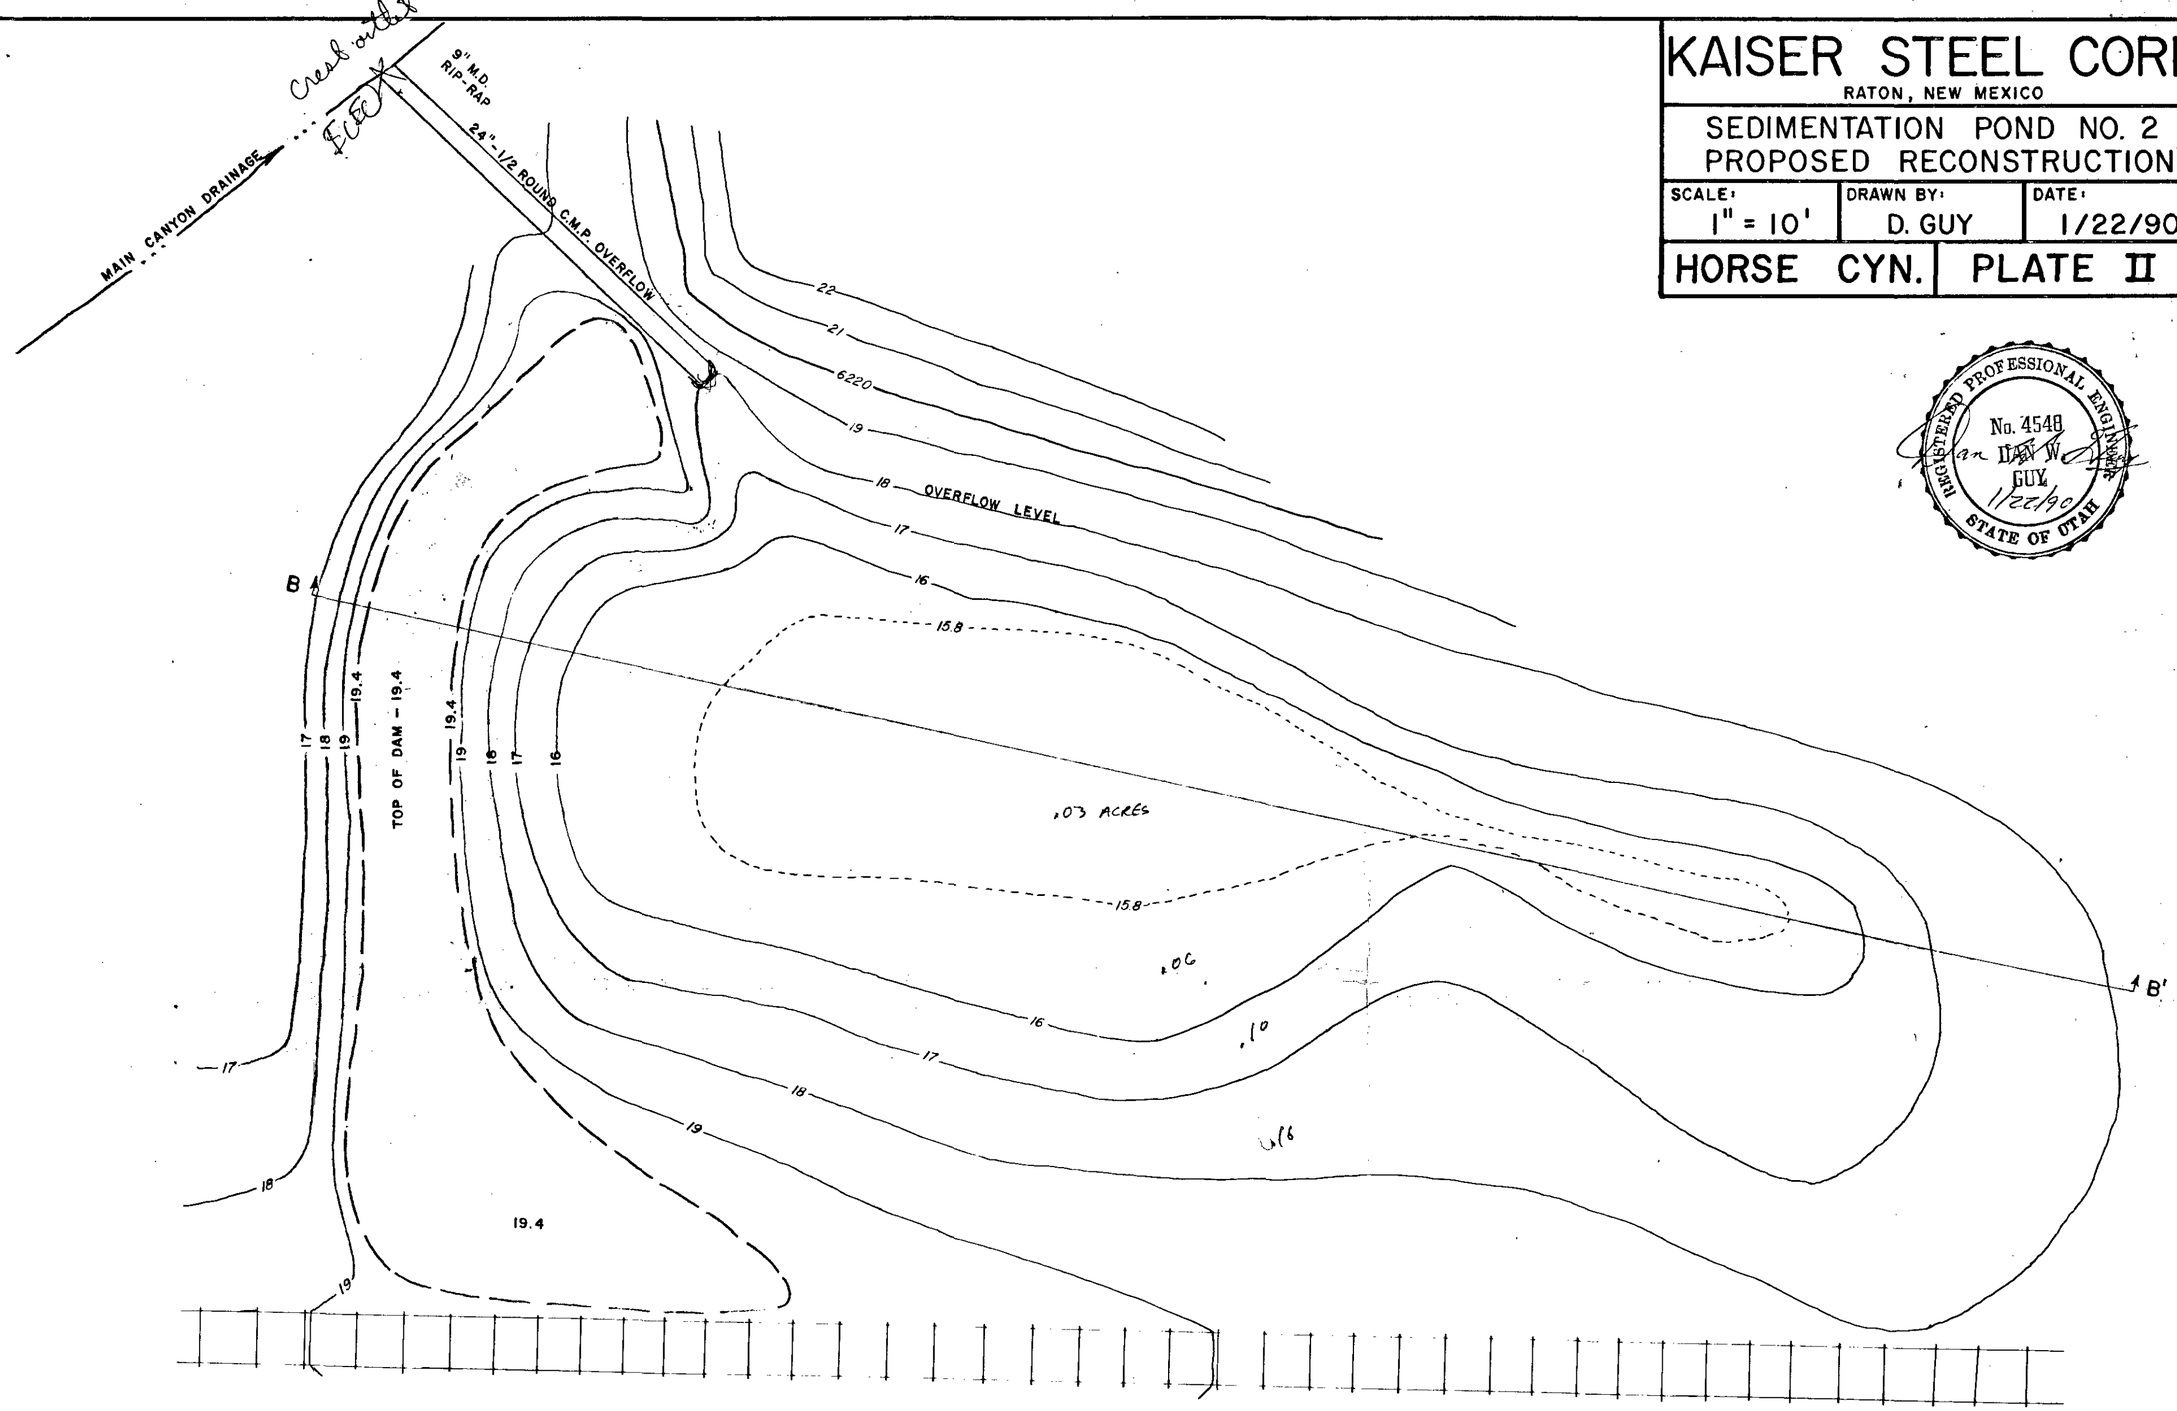

REGISTERED PROFESSIONAL ENGINEER No. 4548 DAN W. GUY 1/22/90 STATE OF UTAH

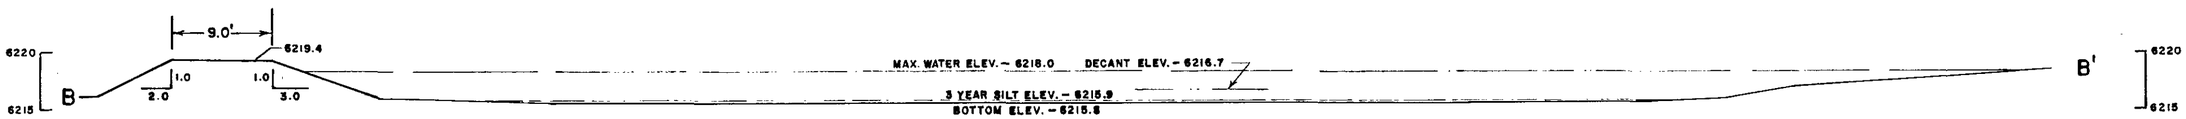

SEDIMENTATION POND 2

SCALE: 1" = 10'

CAPACITY = 12889 cu. ft.

(PROPOSED RECONSTRUCTION)