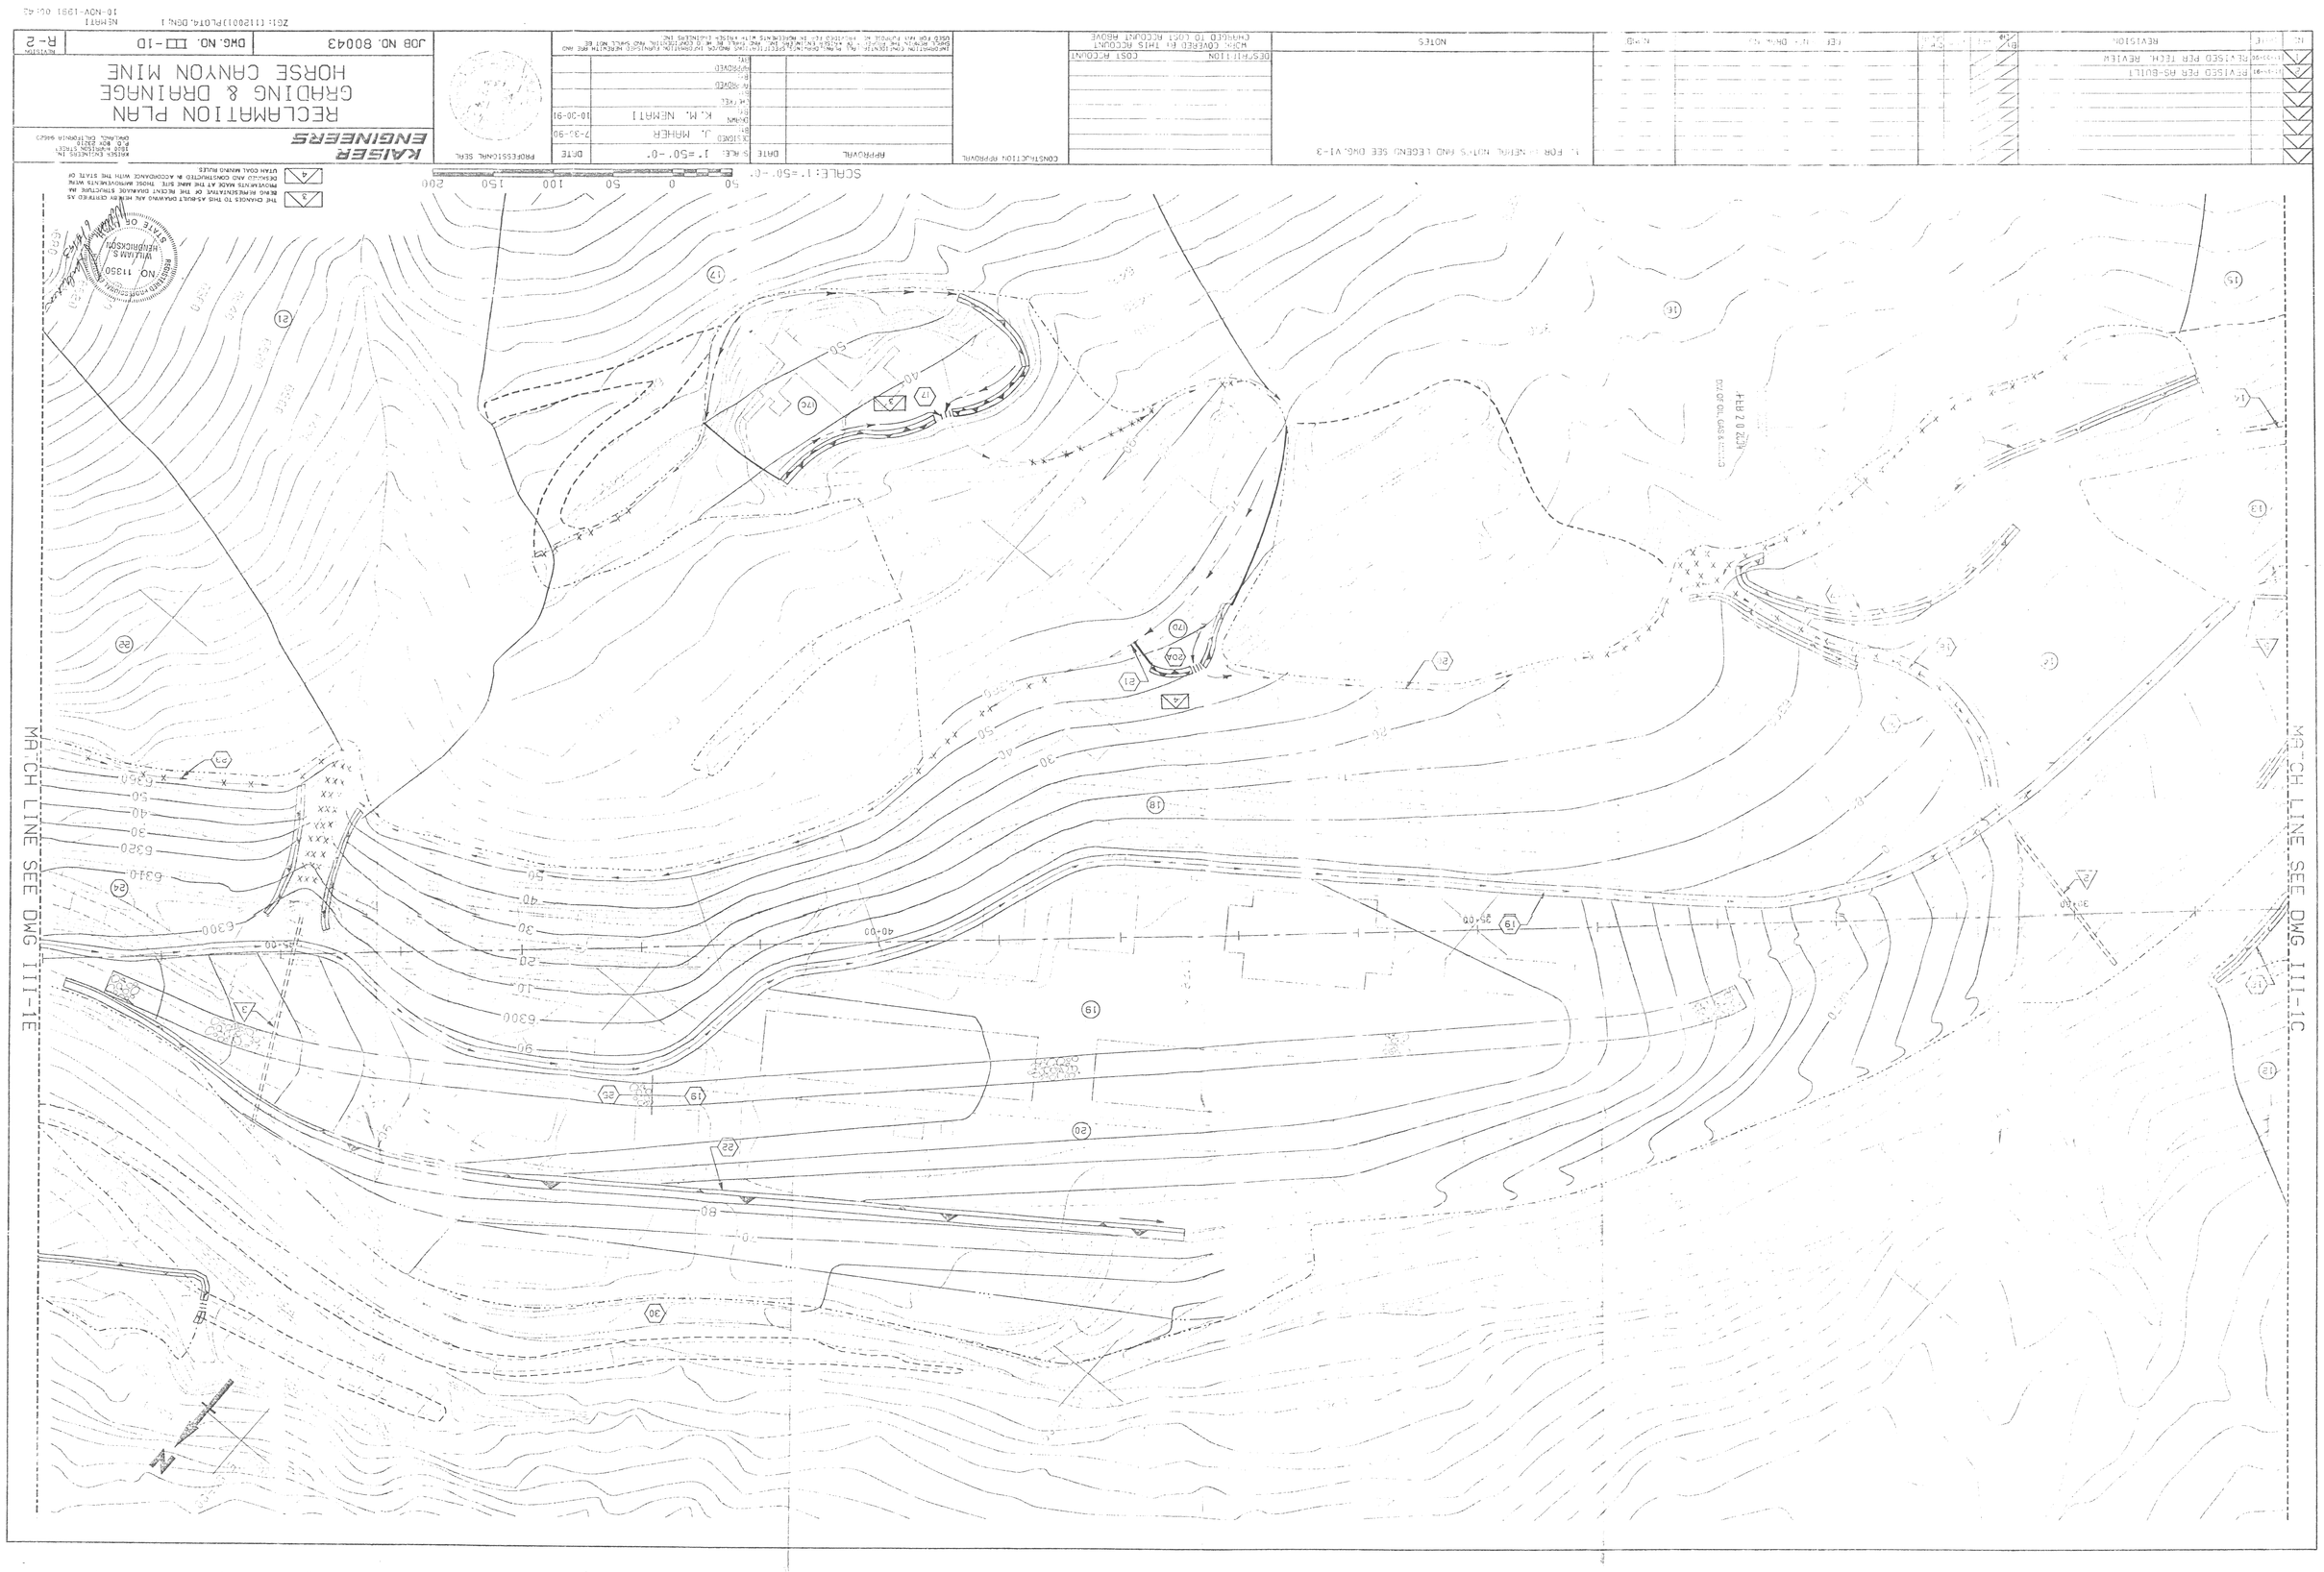

RECLAMATION PLAN
GRADING & DRAINAGE
HORSE CANYON MINE
KAISER ENGINEERS
JOB NO. 80043
DWG. NO. III-1D
R-2
SCALE: 1"=50'-0"
MATCH LINE SEE DWG III-1E
MATCH LINE SEE DWG III-1C