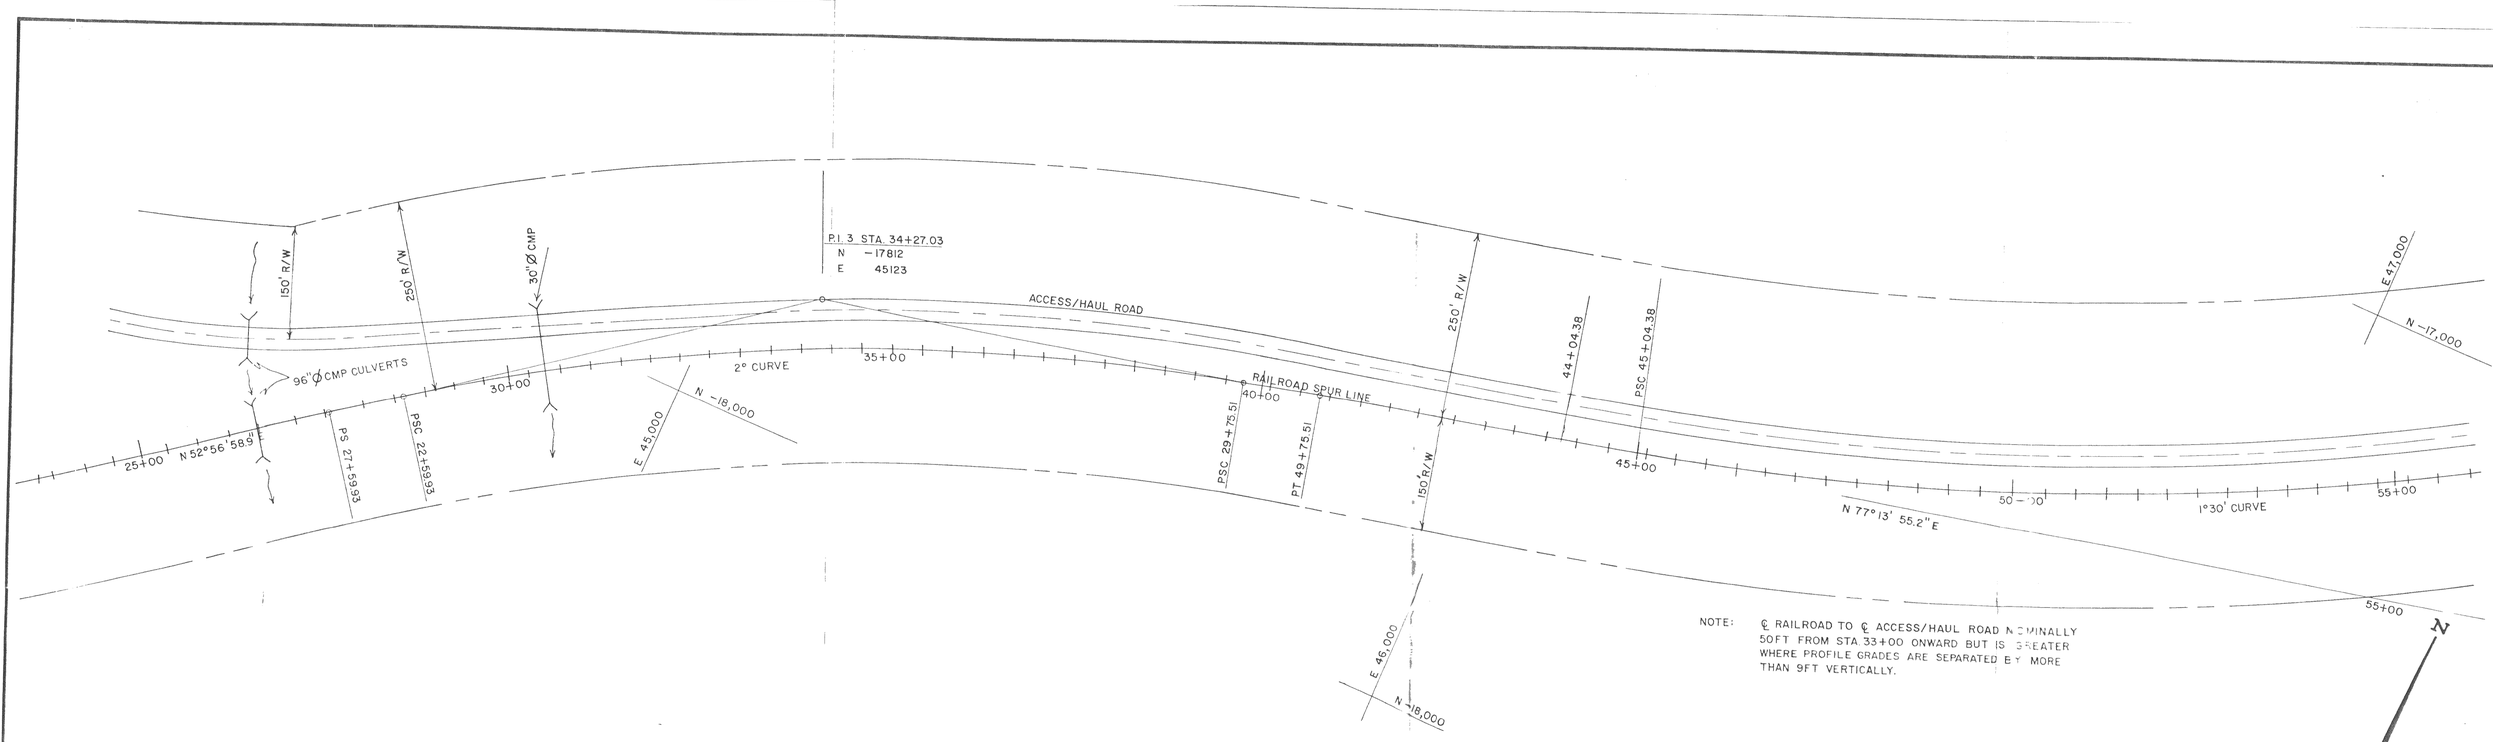

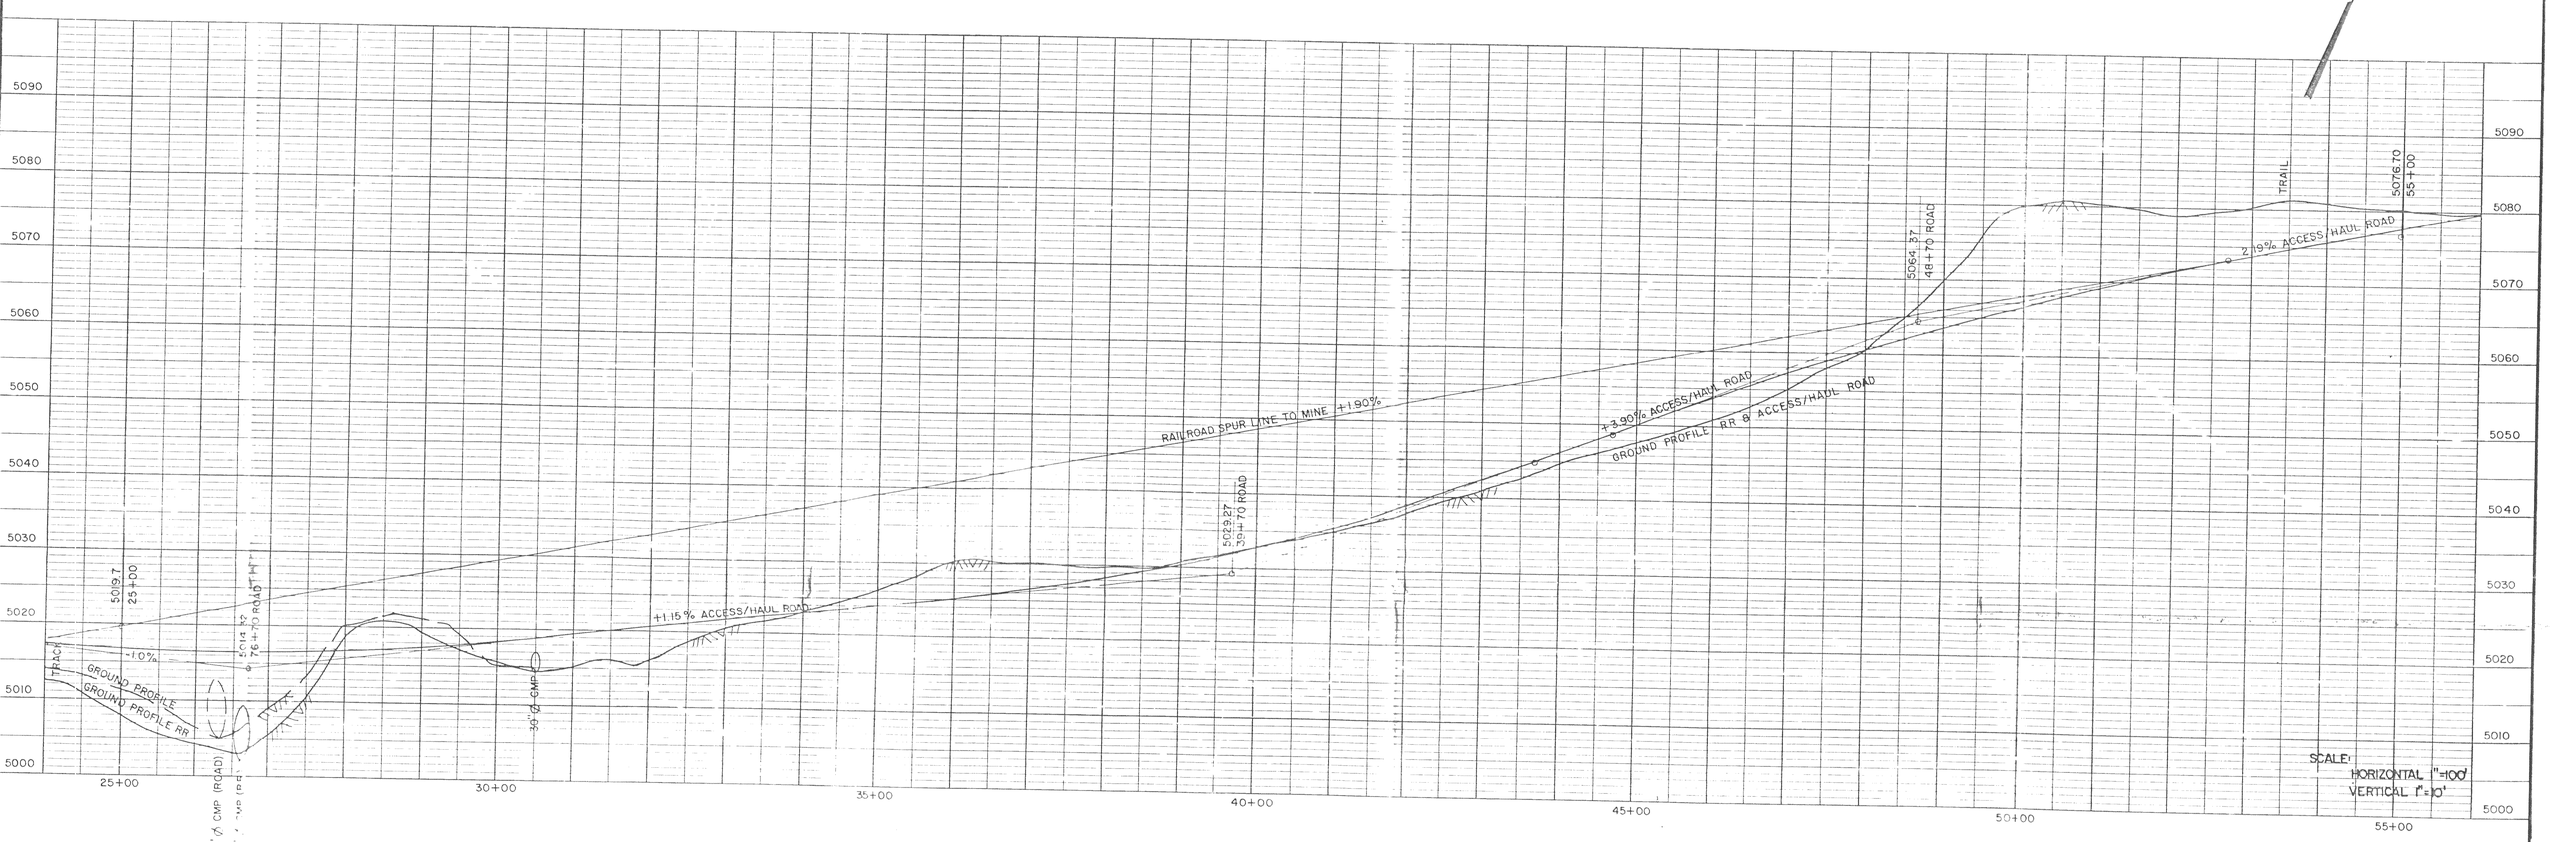

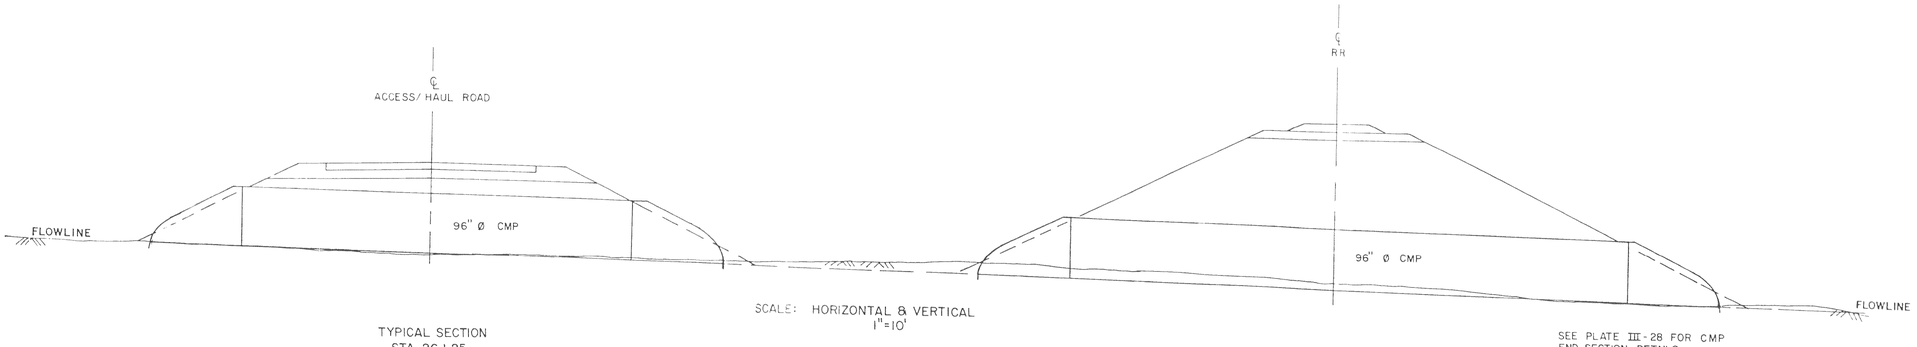

TYPICAL SECTION
STA 26+25
ACCESS/HAUL ROAD

TYPICAL SECTION
STA 26+60
RAILROAD SPUR

SEE PLATE III-28 FOR CMP END SECTION DETAILS.

FEB 2 0 2004
DIV. OF OIL, GAS & MINING

KAISER STEEL CORPORATION

SOUTH LEASE COAL PROPERTY

EMERY COUNTY, UTAH

PROPOSED RAILROAD SPUR LINE & ACCESS/HAUL ROAD STA. 25+00 TO STA. 55+00

SCALE: AS SHOWN

DATE: 10-23-81

PLATE III-23