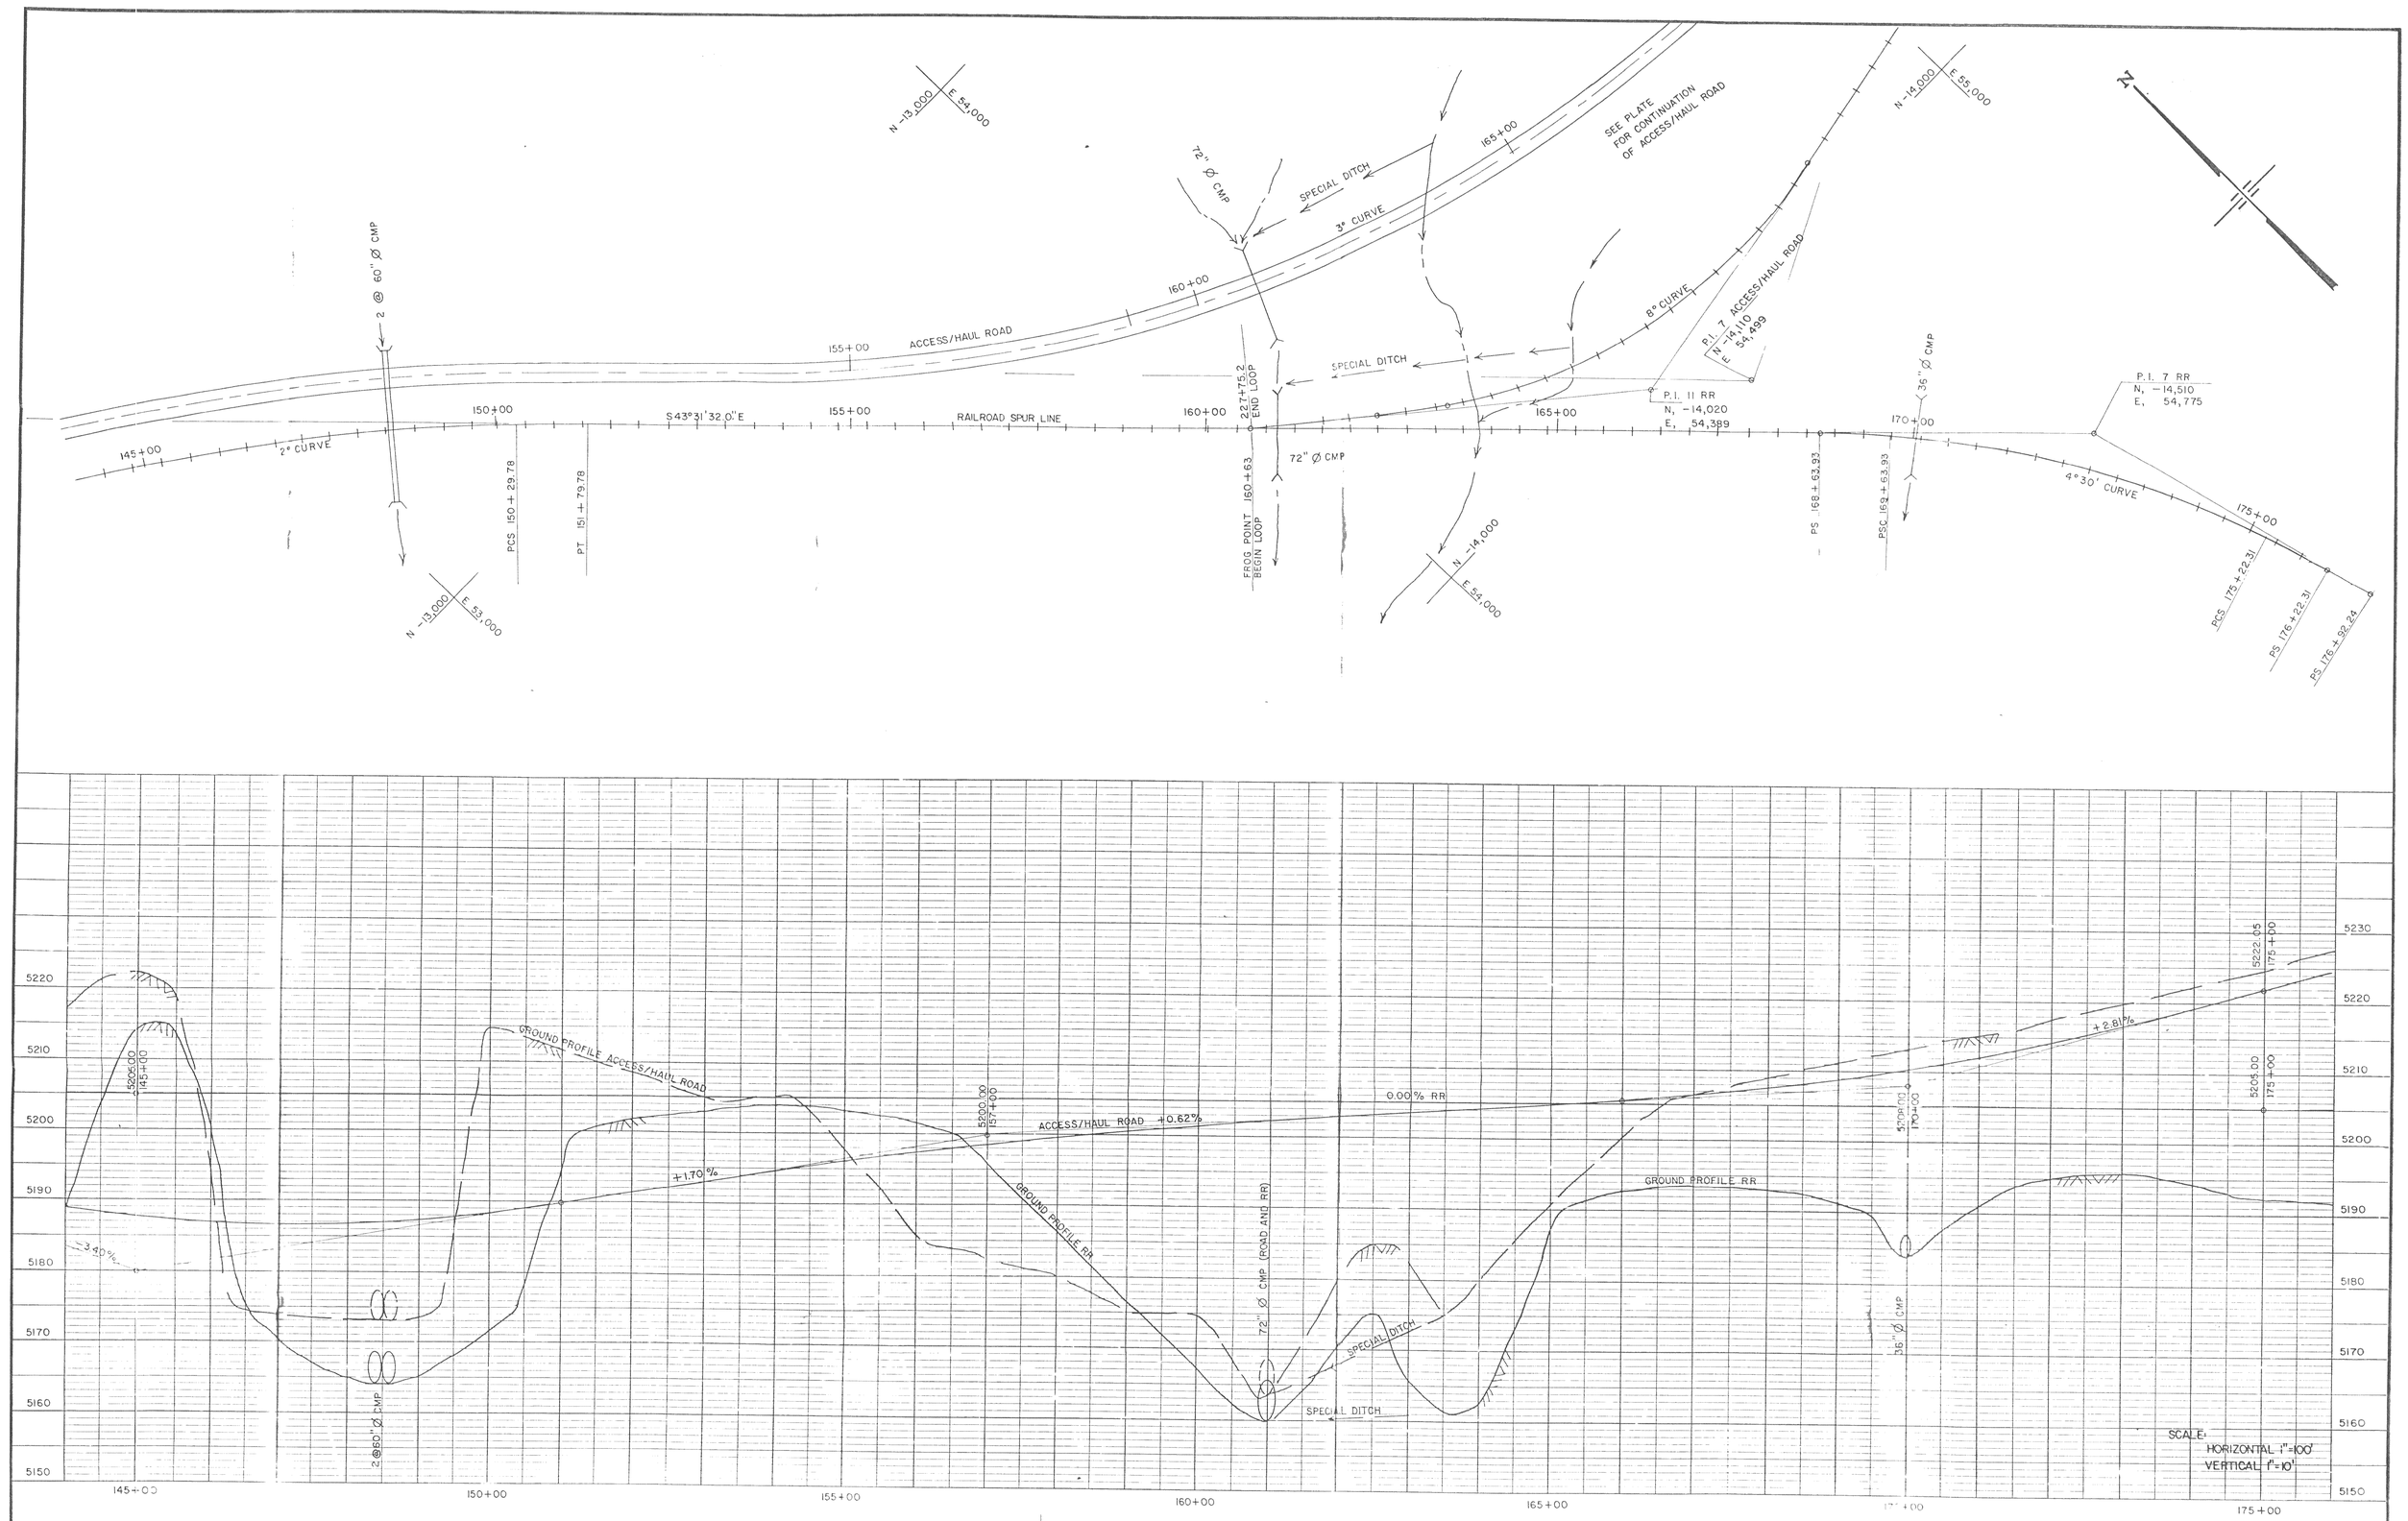

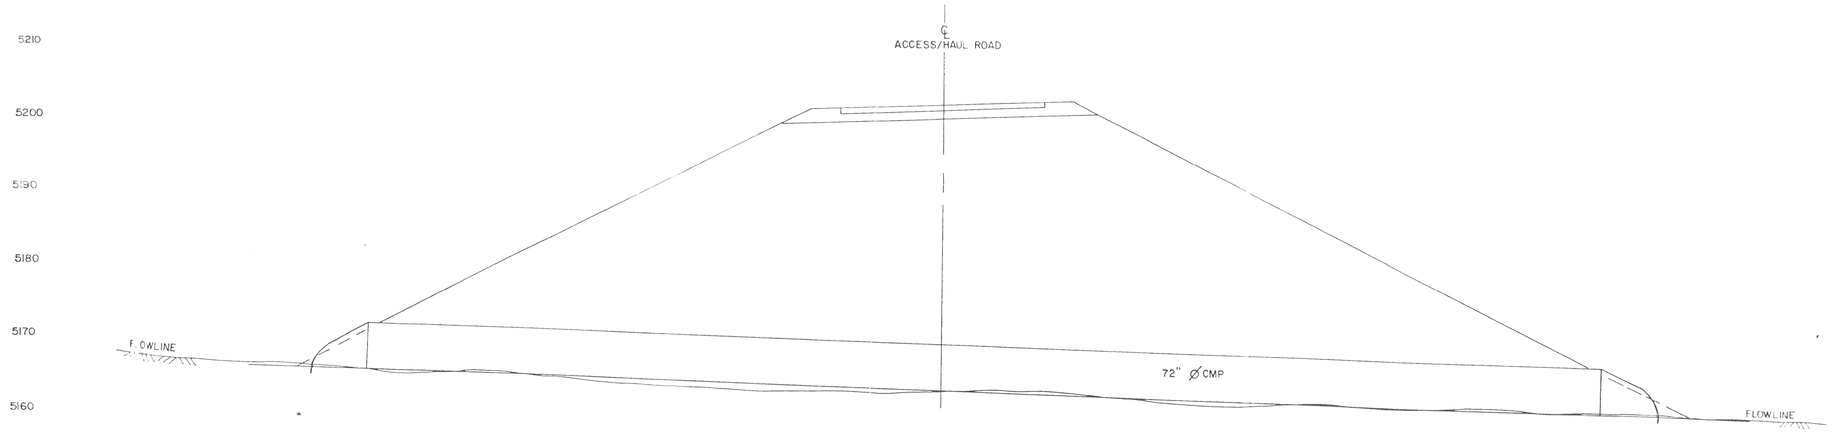

TYPICAL SECTION
STA 160+85
ACCESS/HAUL ROAD
SCALE: HORIZONTAL & VERTICAL 1"=10'

SEE PLATE III-28 FOR CMP END SECTION DETAILS.

FEB 2 6 2004
DIV. OF OIL, GAS & MINING

KAISER STEEL CORPORATION

SOUTH LEASE COAL PROPERTY

EMERY COUNTY, UTAH

PROPOSED RAILROAD SPUR LINE & ACCESS/HAUL ROAD STA. 145+00 TO STA. 175+00

SCALE: AS SHOWN

DATE: 10-23-81

PLATE III-27