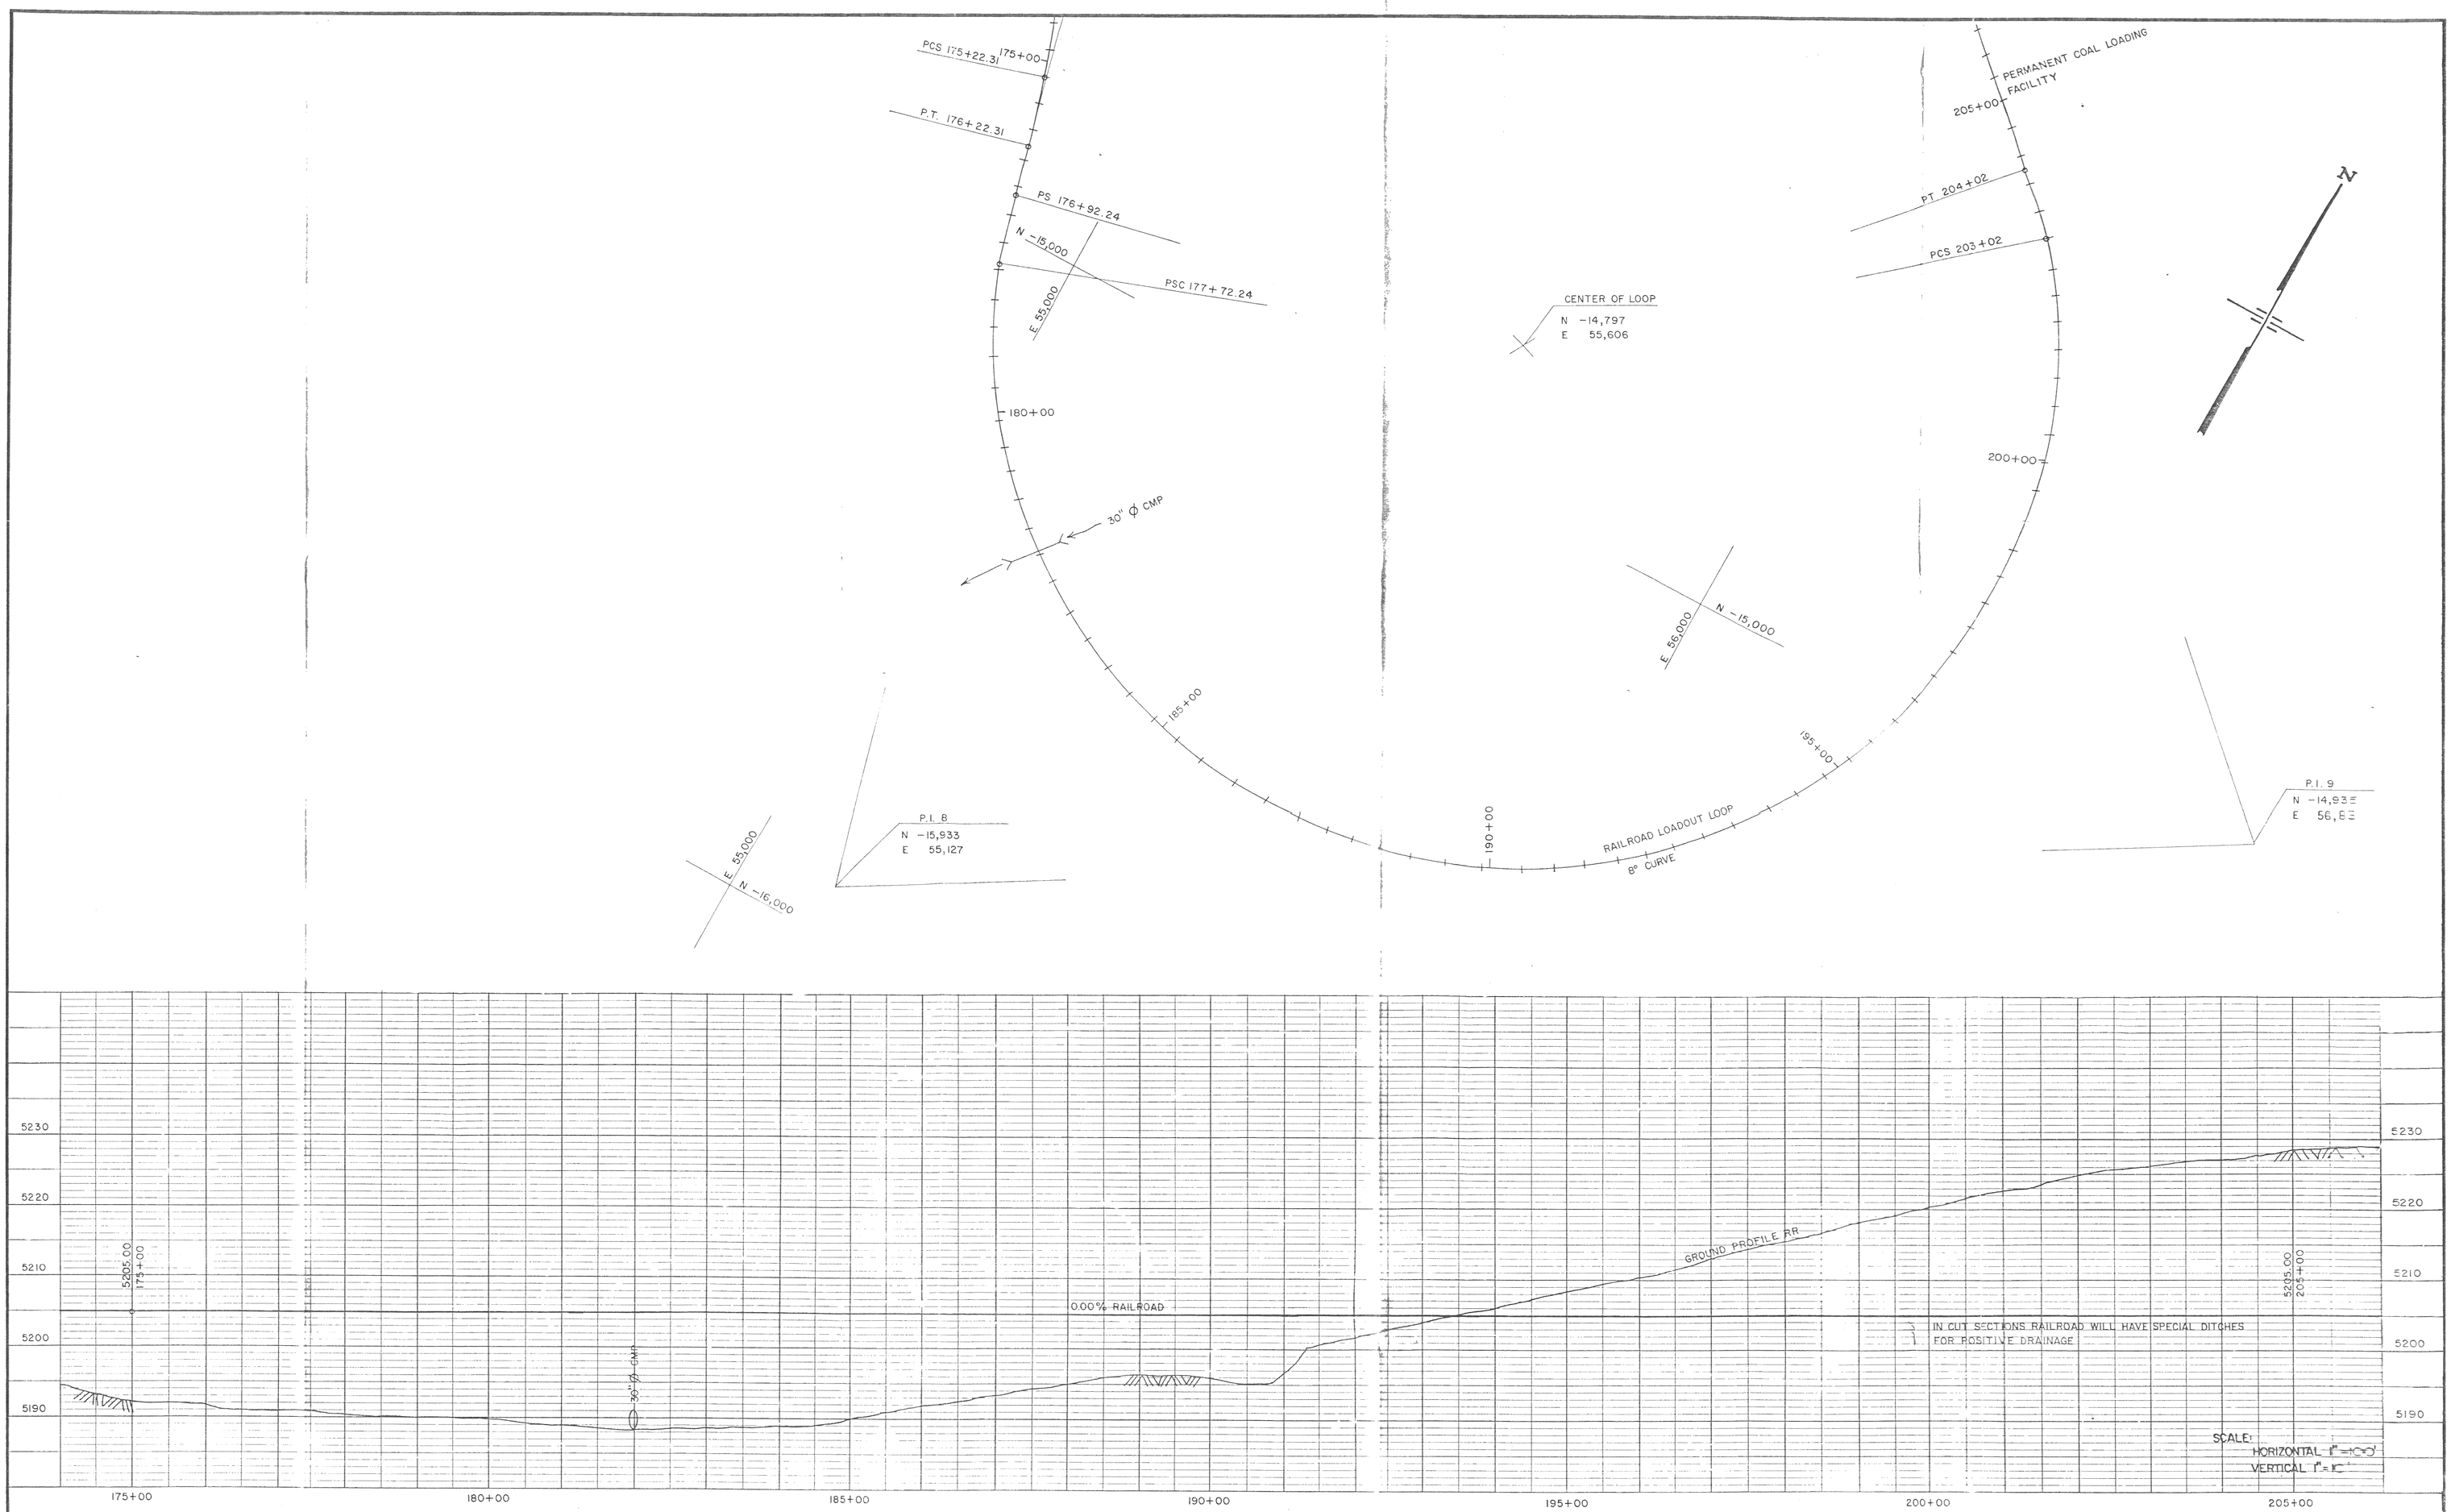

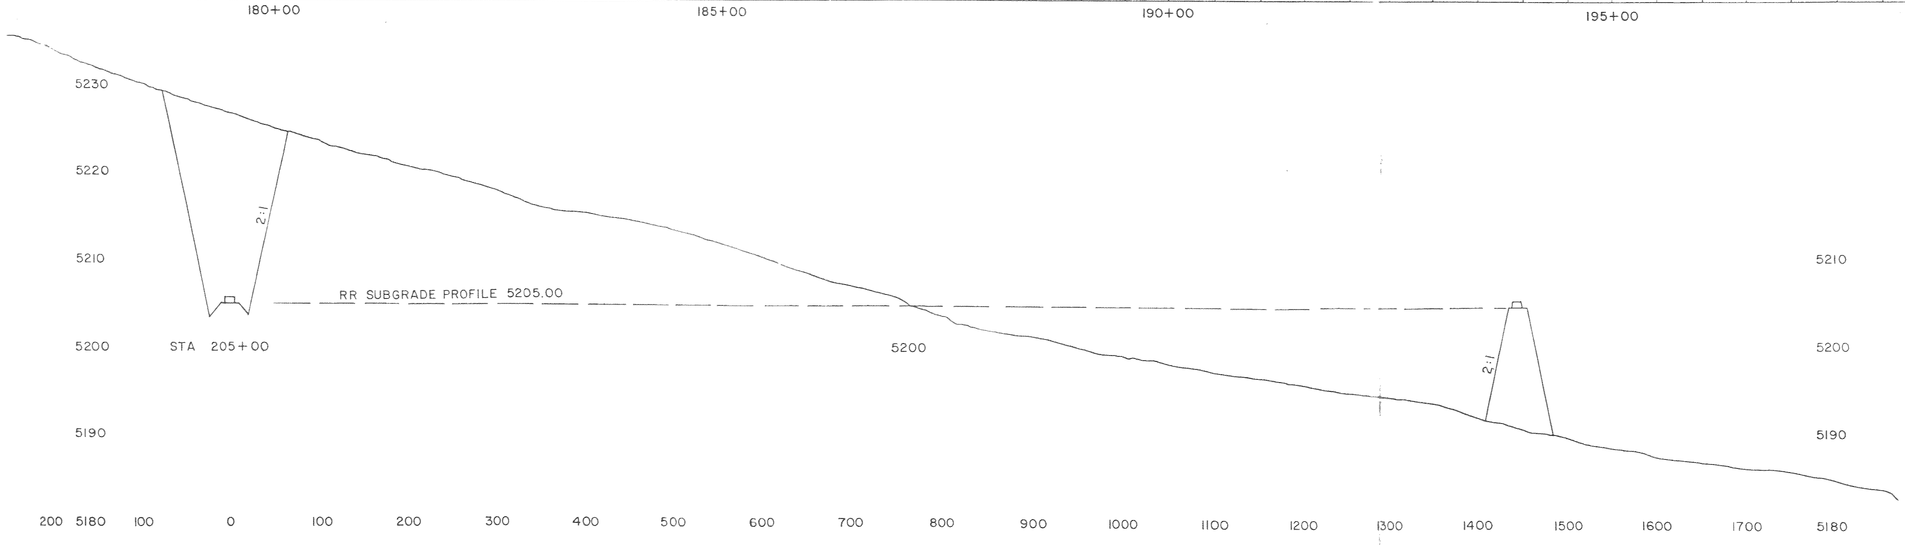

SPECIAL SECTION THROUGH RAILROAD LOOP
AT STA 205+00
SCALE: HORIZONTAL 1" = 100'
VERTICAL 1" = 10'

FEB 2 0 2004
DIV OF OIL GAS & MINING

KAISER STEEL CORPORATION

SOUTH LEASE COAL PROPERTY

EMERY COUNTY, UTAH

PROPOSED RAILROAD SPUR LINE & COAL LOADOUT LOOP STA 175+00 TO STA. 205+00

SCALE: AS SHOWN

DATE: 10-23-81

PLATE III-29