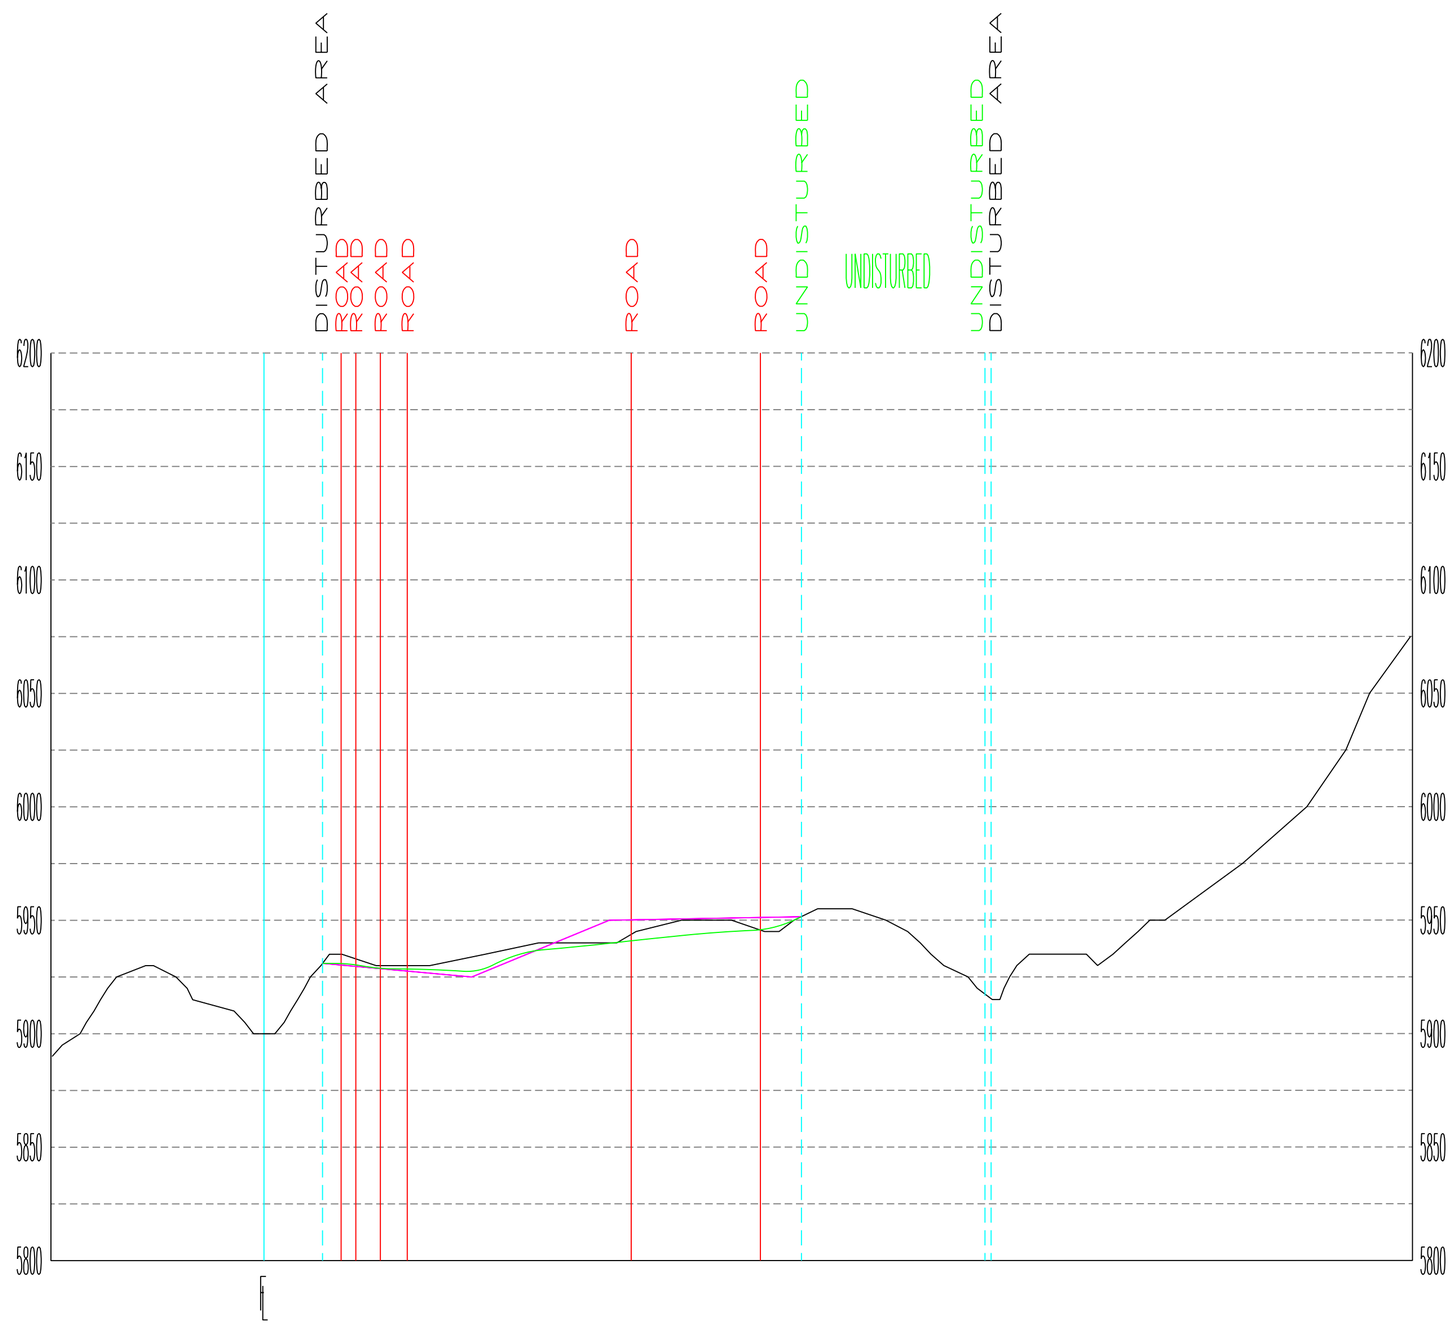

12+00

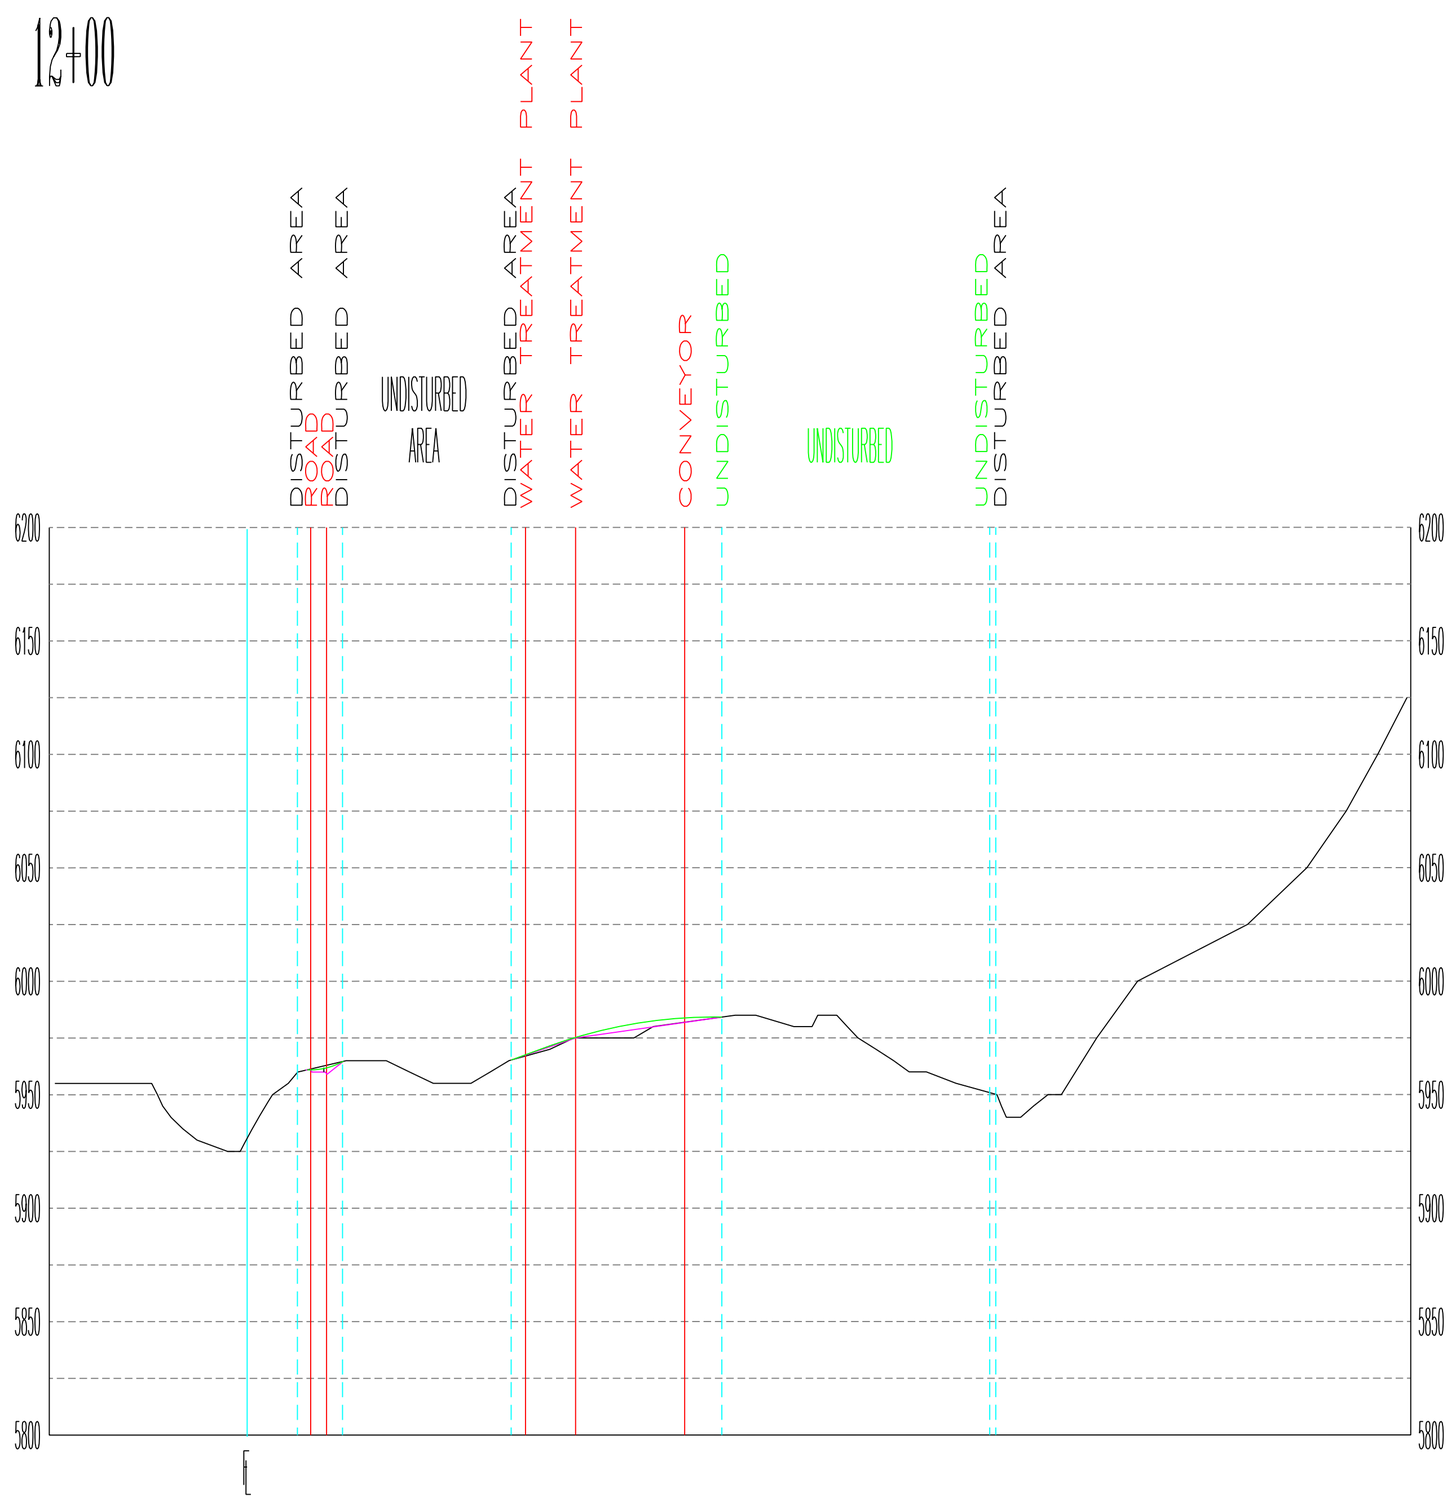

14+00

REFER TO PLATES 2-4, 5-1A, AND 5-6.

LEGEND:

PROPOSED:
EXISTING:
RECLAIMED:

R 14 E, T 16 S

75' 0' 150' 300'

HORIZONTAL SCALE

100' 50' 0'

VERTICAL SCALE

DATE:	BY:	DATE:	BY:
SEP 2000	BHE		
JAN 2001	BJ		

UTAH REGISTERED PROFESSIONAL ENGINEER #154168 DAN W. GUY

REGISTERED PROFESSIONAL ENGINEER NO. 22-150267-2202 J. THOMAS PALUSO STATE OF UTAH

LILA CANYON MINE

MINE SITE - CROSS SECTIONS

DATE:	DESIGNED BY:
MAY 1998	BLACKHAWK ENG.
SCALE: AS SHOWN	PLATE #: 5-7A-4