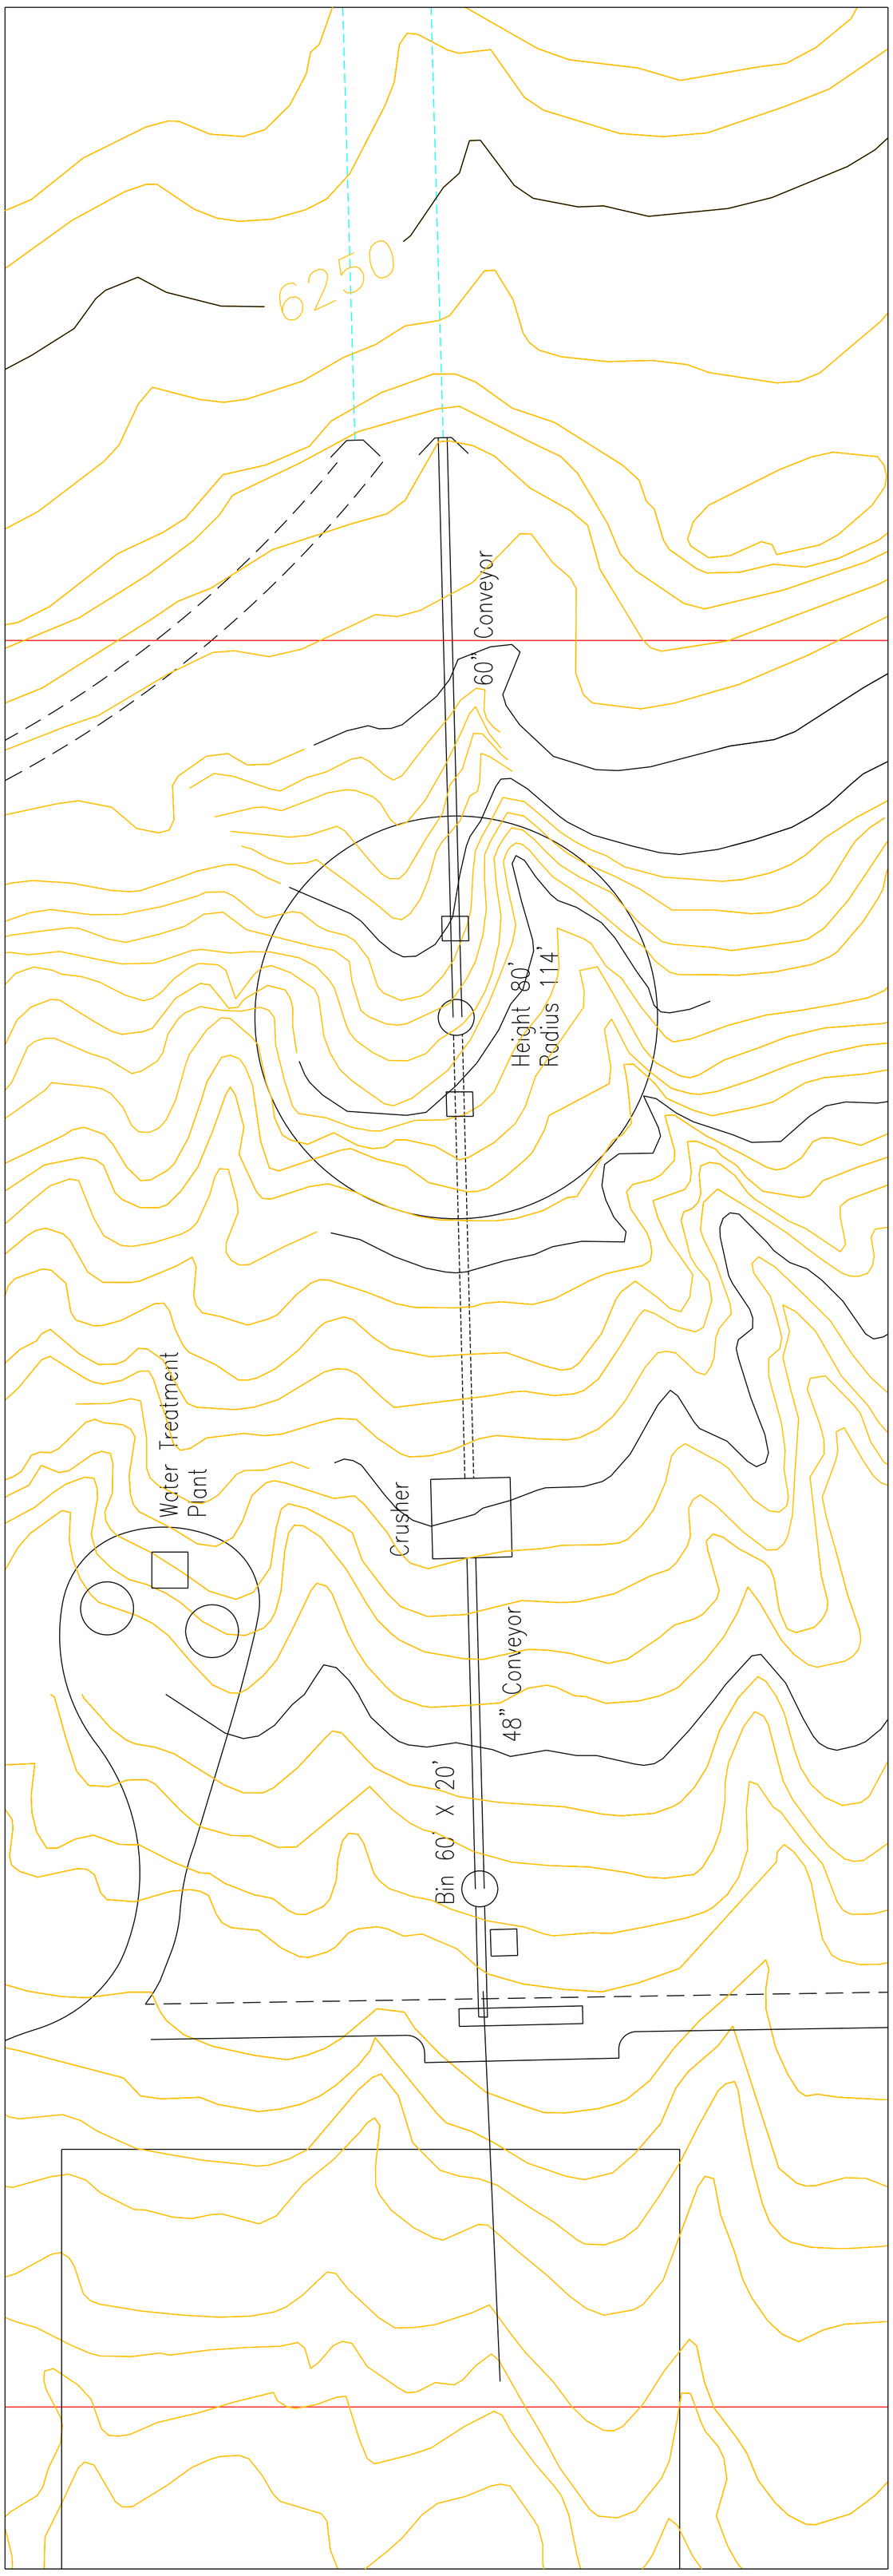

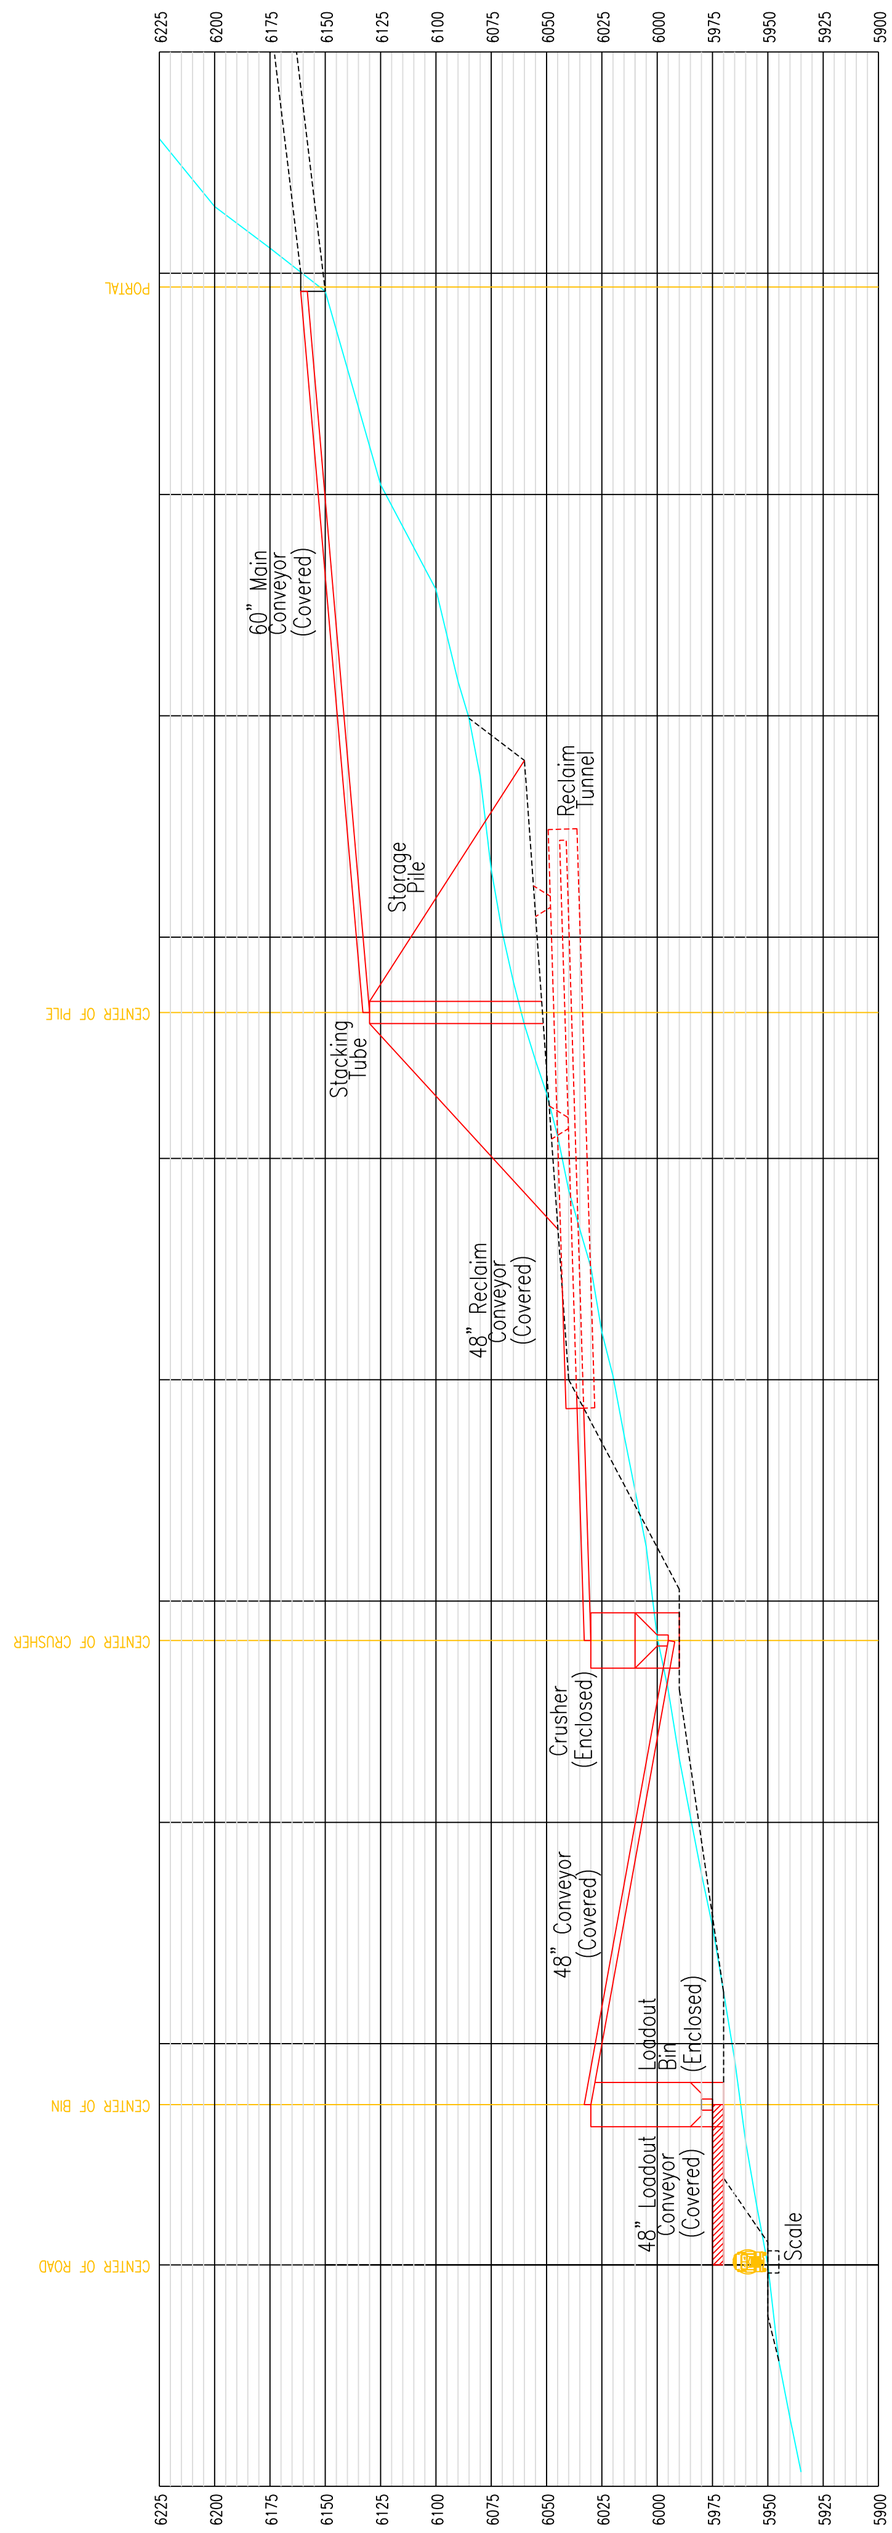

LEGEND:

SECTION VIEW

EXISTING GROUND LINE:

PROPOSED GROUND LINE:

PROPOSED CONVEYOR AND STRUCTURES:

N

25' 0' 50' 100'

REVISION DATE:

DATE:	BY:	DATE:	BY:
Aug. 2000	BJ		
MAR. 2001	BJ		

REGISTERED PROFESSIONAL ENGINEER
NO. 22-150267-2202
J. THOMAS PALUSO
STATE OF UTAH

LILA CANYON MINE

Coal Handling Facilities

DATE: NOVEMBER 1998	DESIGNED BY: Basic Managemnt L.L.C.
SCALE: AS SHOWN	PLATE #: PLATE 5-8