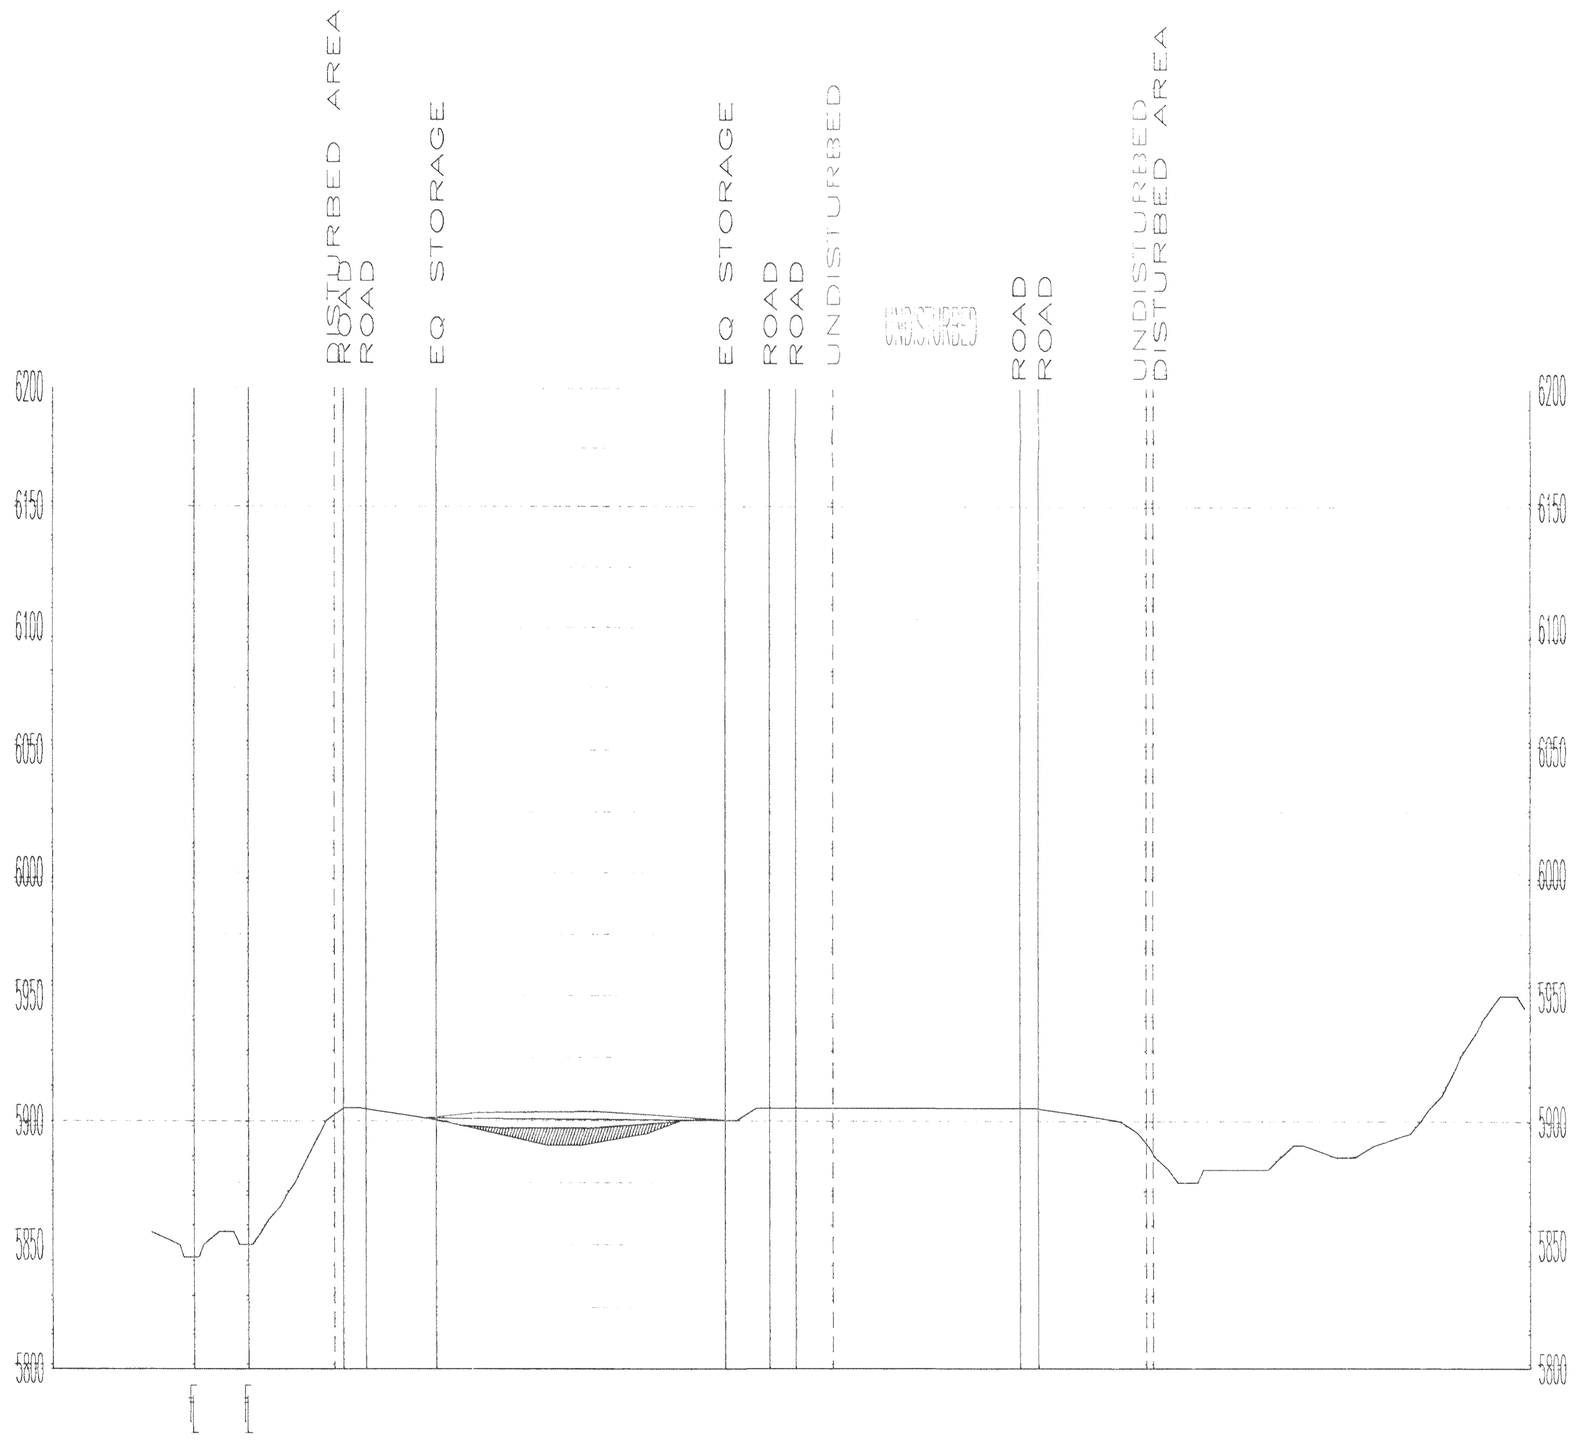

8+00

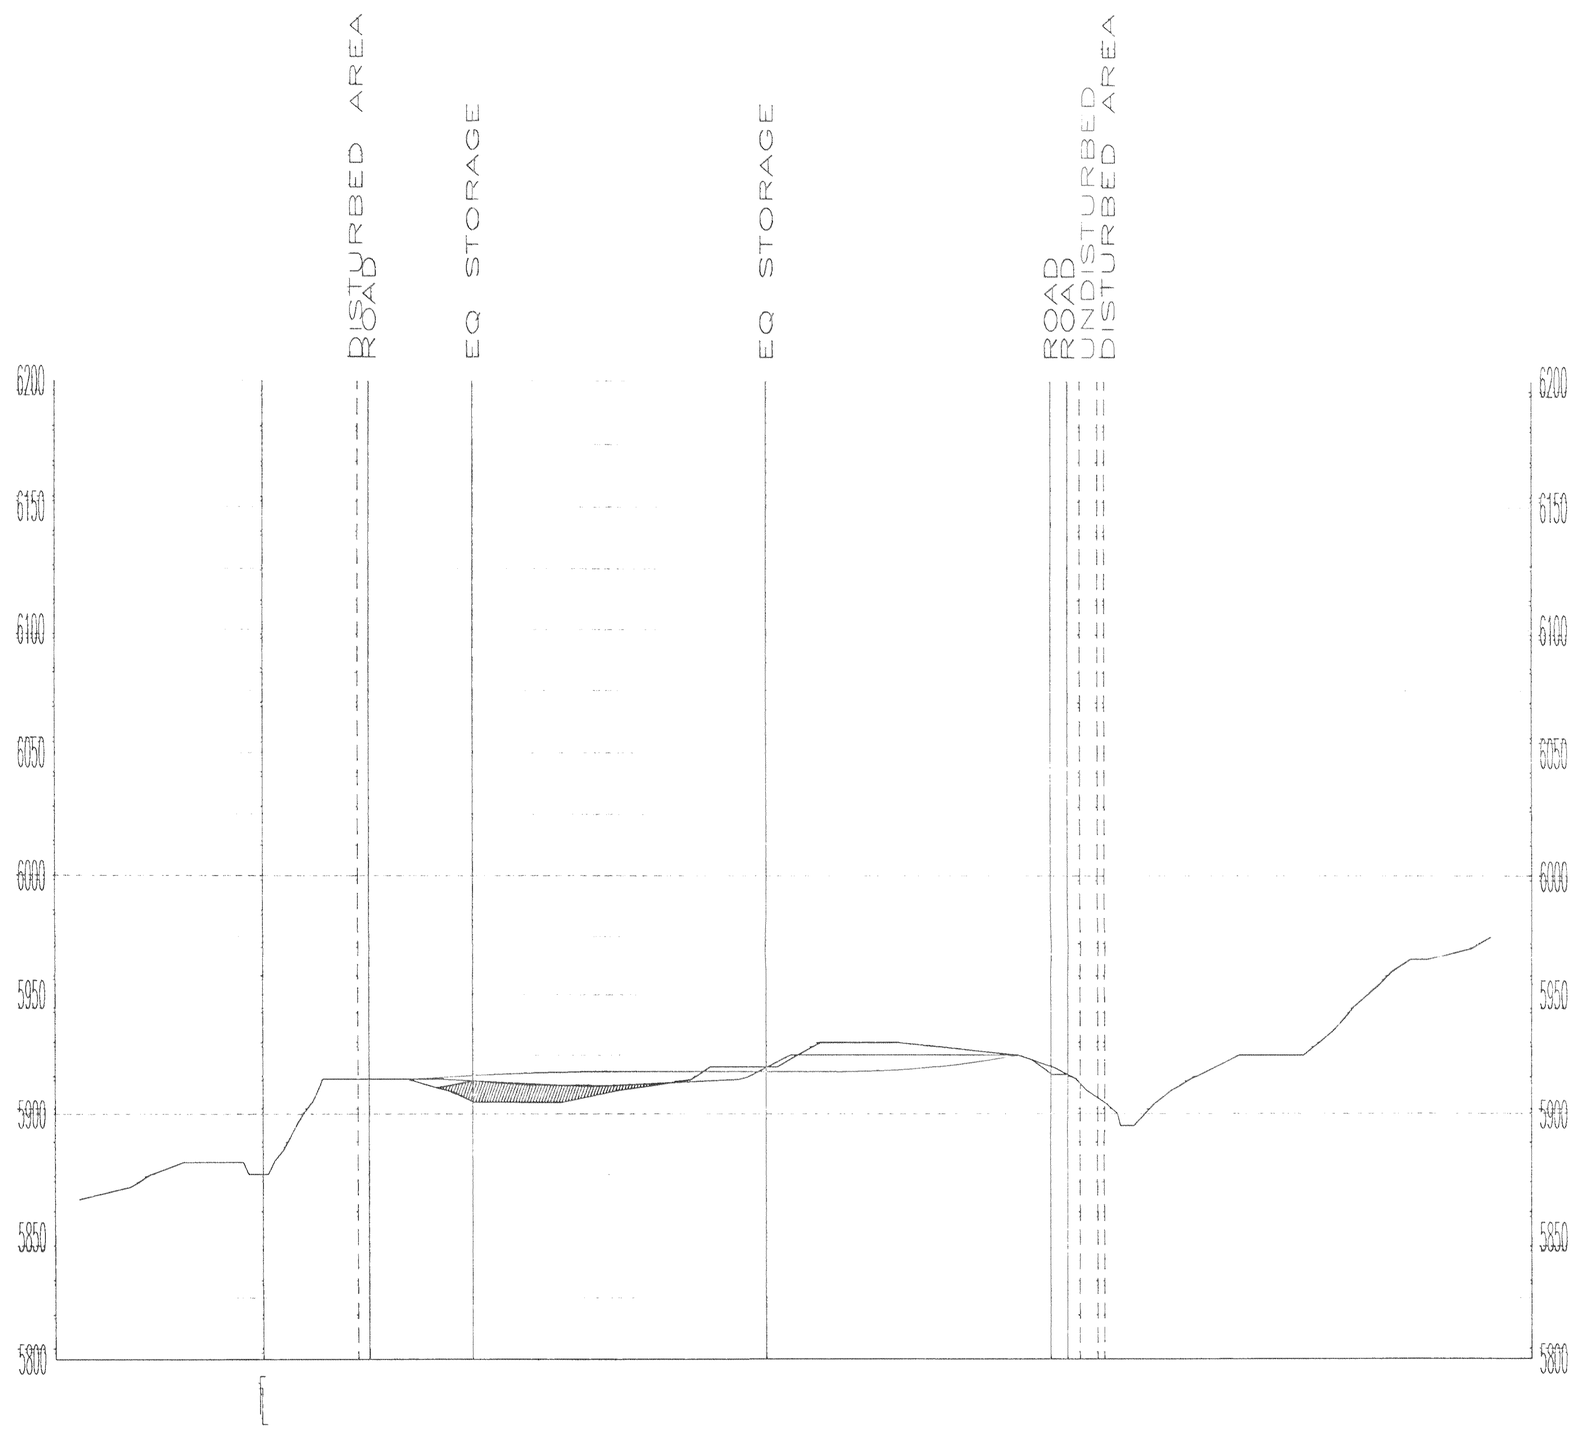

10+00

REFER TO PLATES 2-4, 5-1A, AND 5-6.

R 14 E, T 16 S

75' 0' 150' 300'

HORIZONTAL SCALE

100' 50' 0'

VERTICAL SCALE

SEP 2000	BHE		
JAN 2001	BJ		
AUG 2003	RJM		

UTAH REGISTERED PROFESSIONAL ENGINEER #152606 R. Joy Marshall 8/19/04

INCORPORATED
MAY 1 8 2007
Div. of Oil, Gas & Mining

LILA CANYON MINE

MINE SITE - CROSS SECTIONS

MAY 1998	BLACKHAWK ENG.
AS SHOWN	5-7A-3