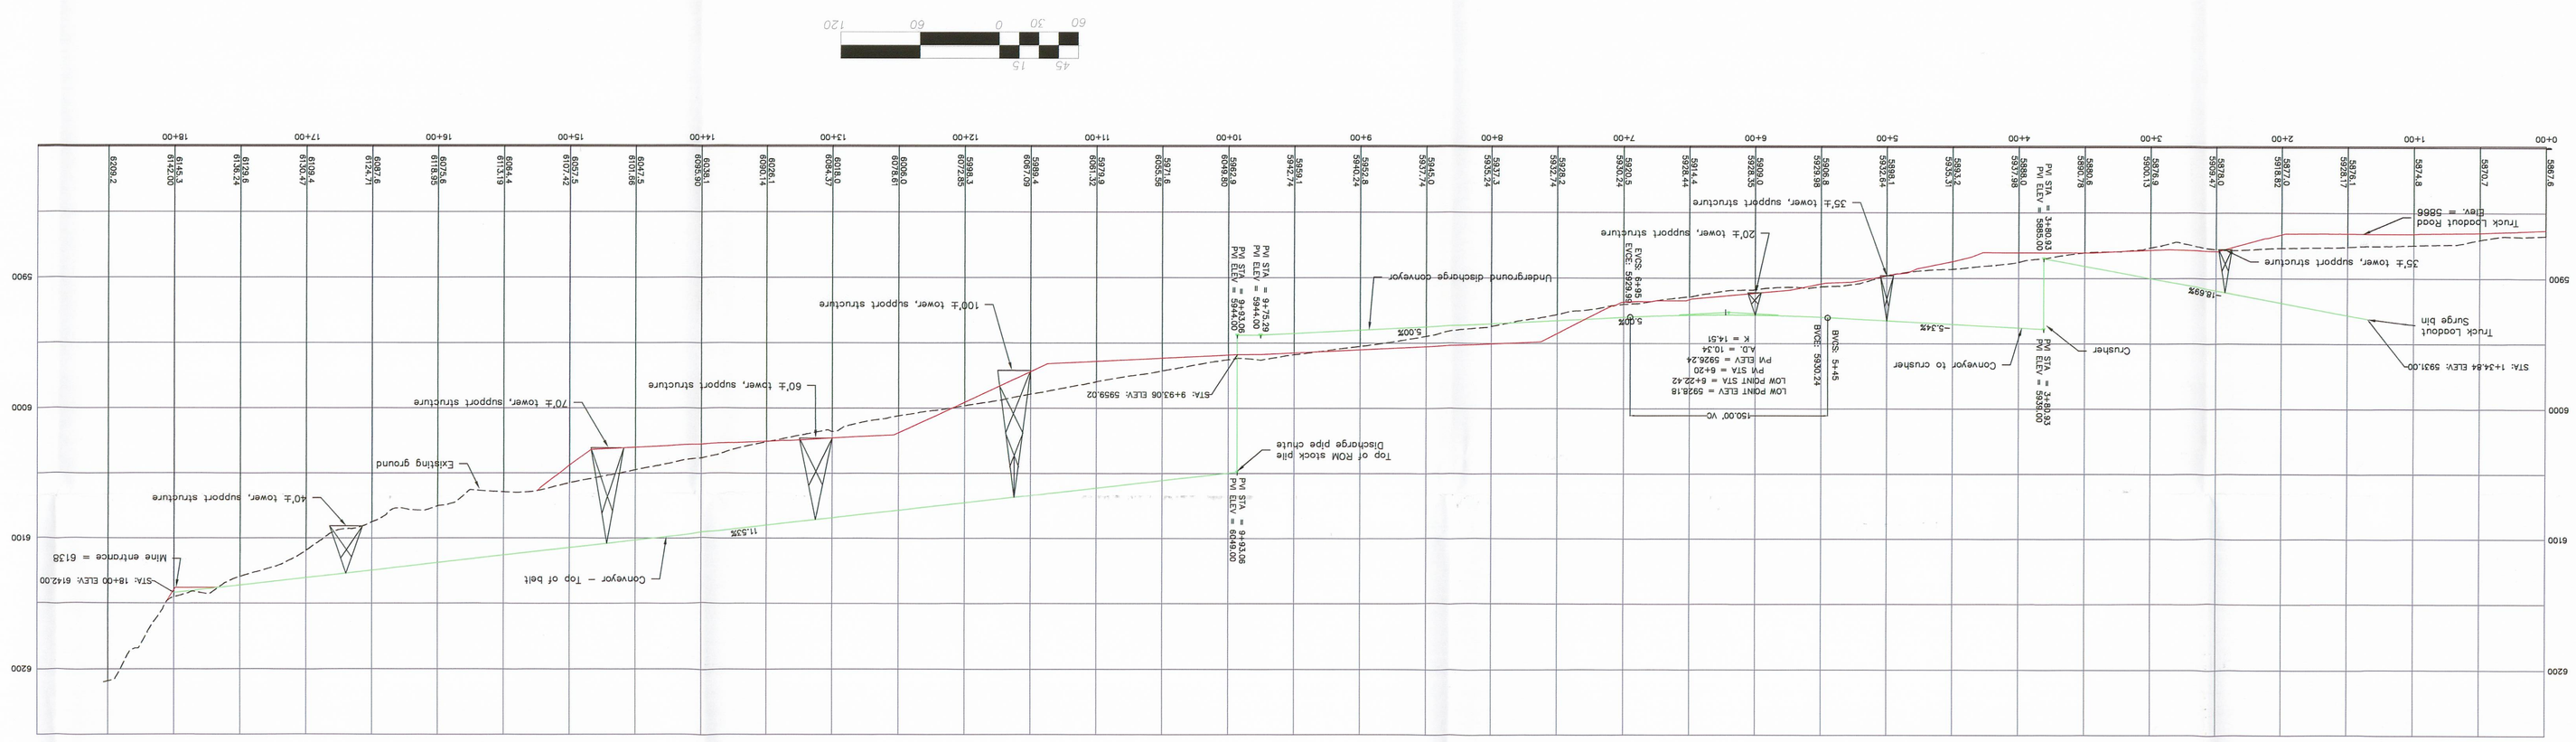

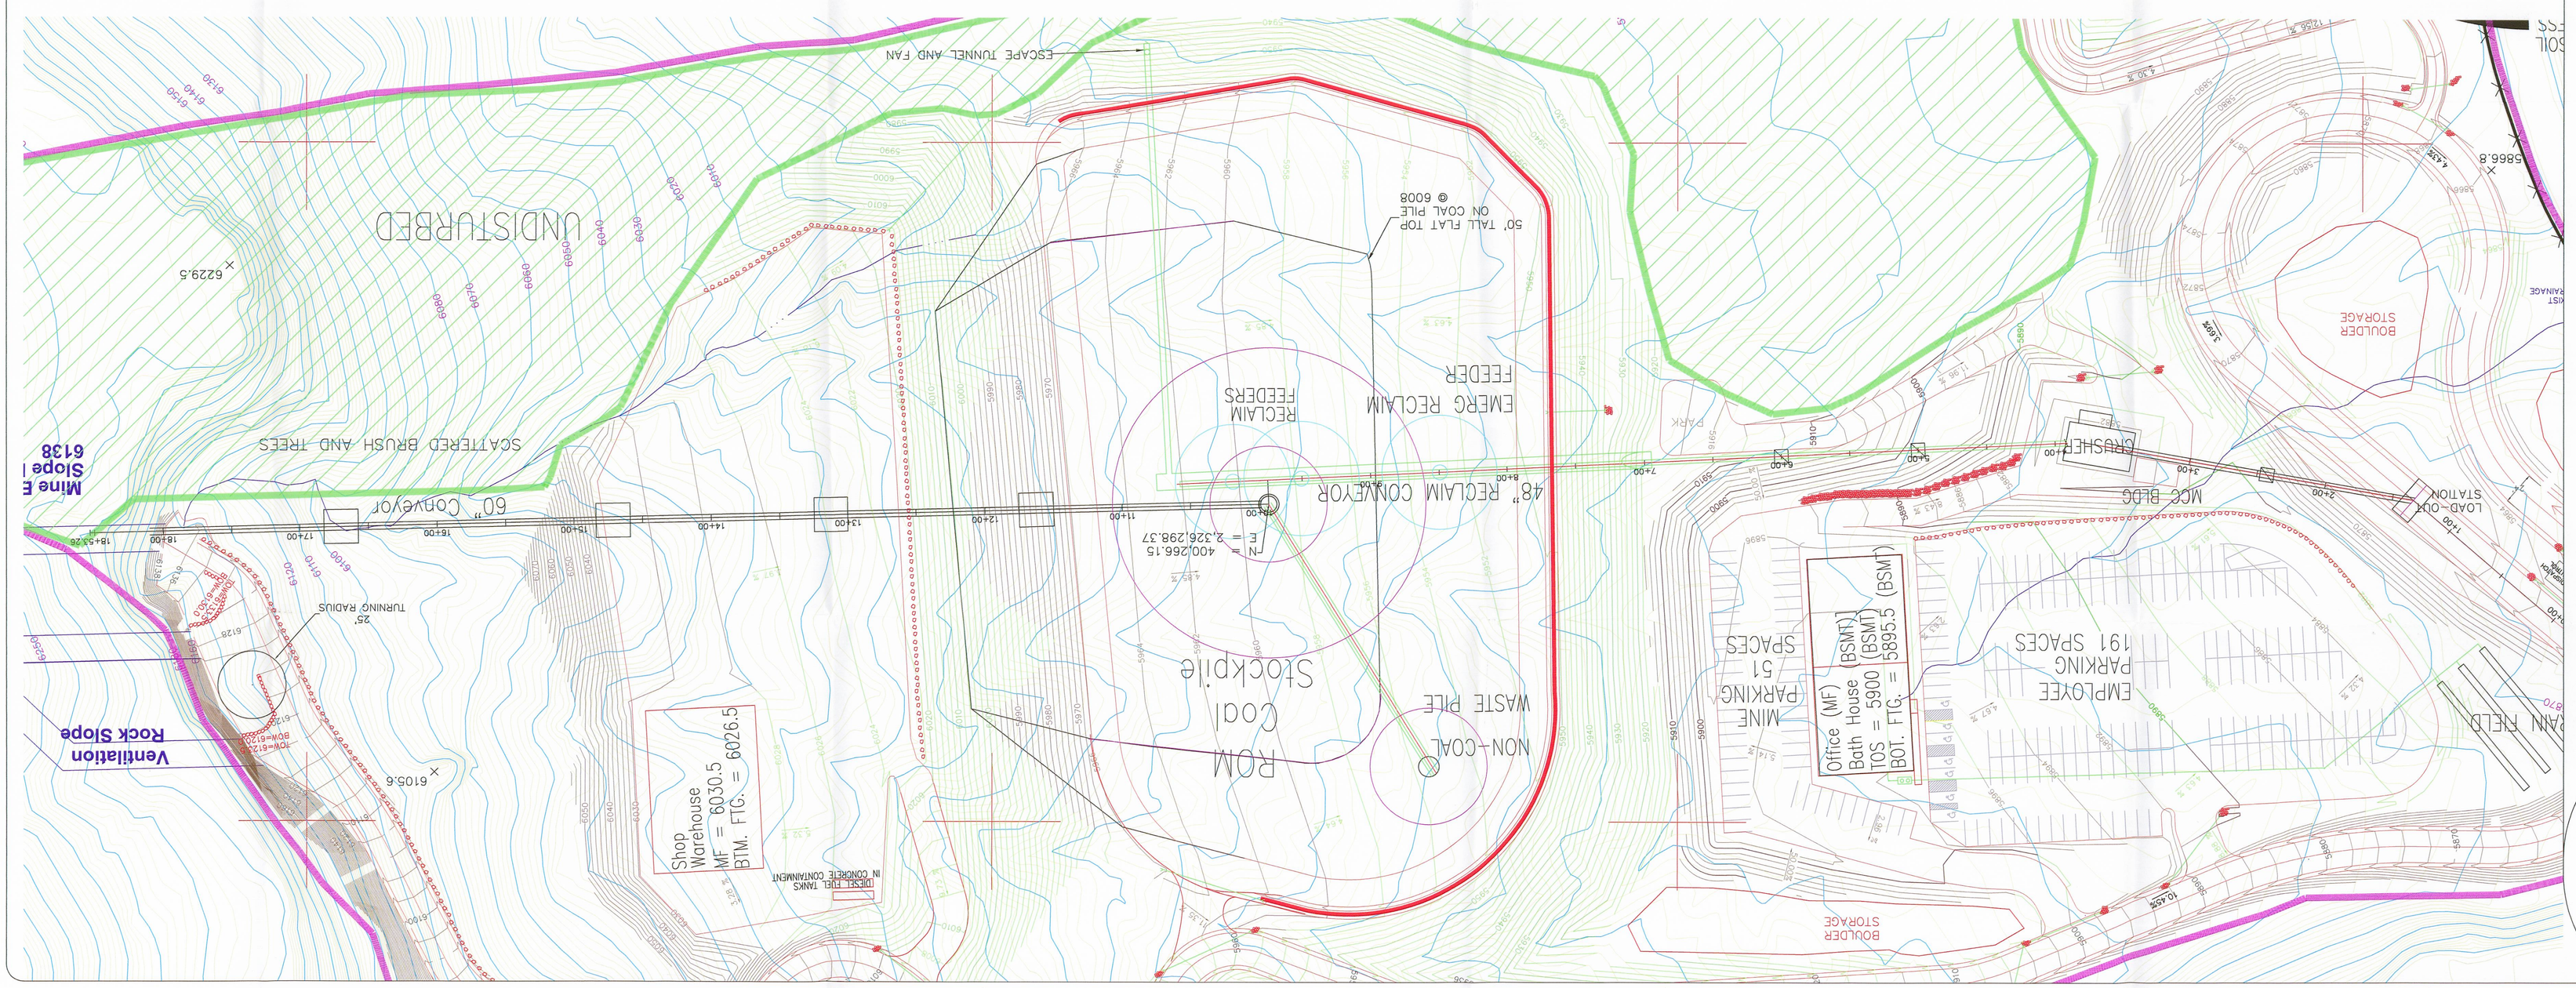

LEGEND:

SECTION VIEW

EXISTING GROUND LINE
PROPOSED GROUND LINE
PROPOSED CONVEYOR AND STRUCTURES

REVISION DATE:

DATE:	BY:	DATE:	BY:
Feb. 28 2008	RJM		

RECEIVED
MAY 02 2008
DIV. OF OIL, GAS & MINING

File in:
☐ Confidential
☒ Shale
☐ Unavailable
Rec'd in Record No.
for C/037/0017
For additional information

LILA CANYON MINE

Coal Handling Facilities

DATE: February 2008
DRAWN BY: Utah American Energy, Inc.
SCALE: AS SHOWN
PLATE 5-8