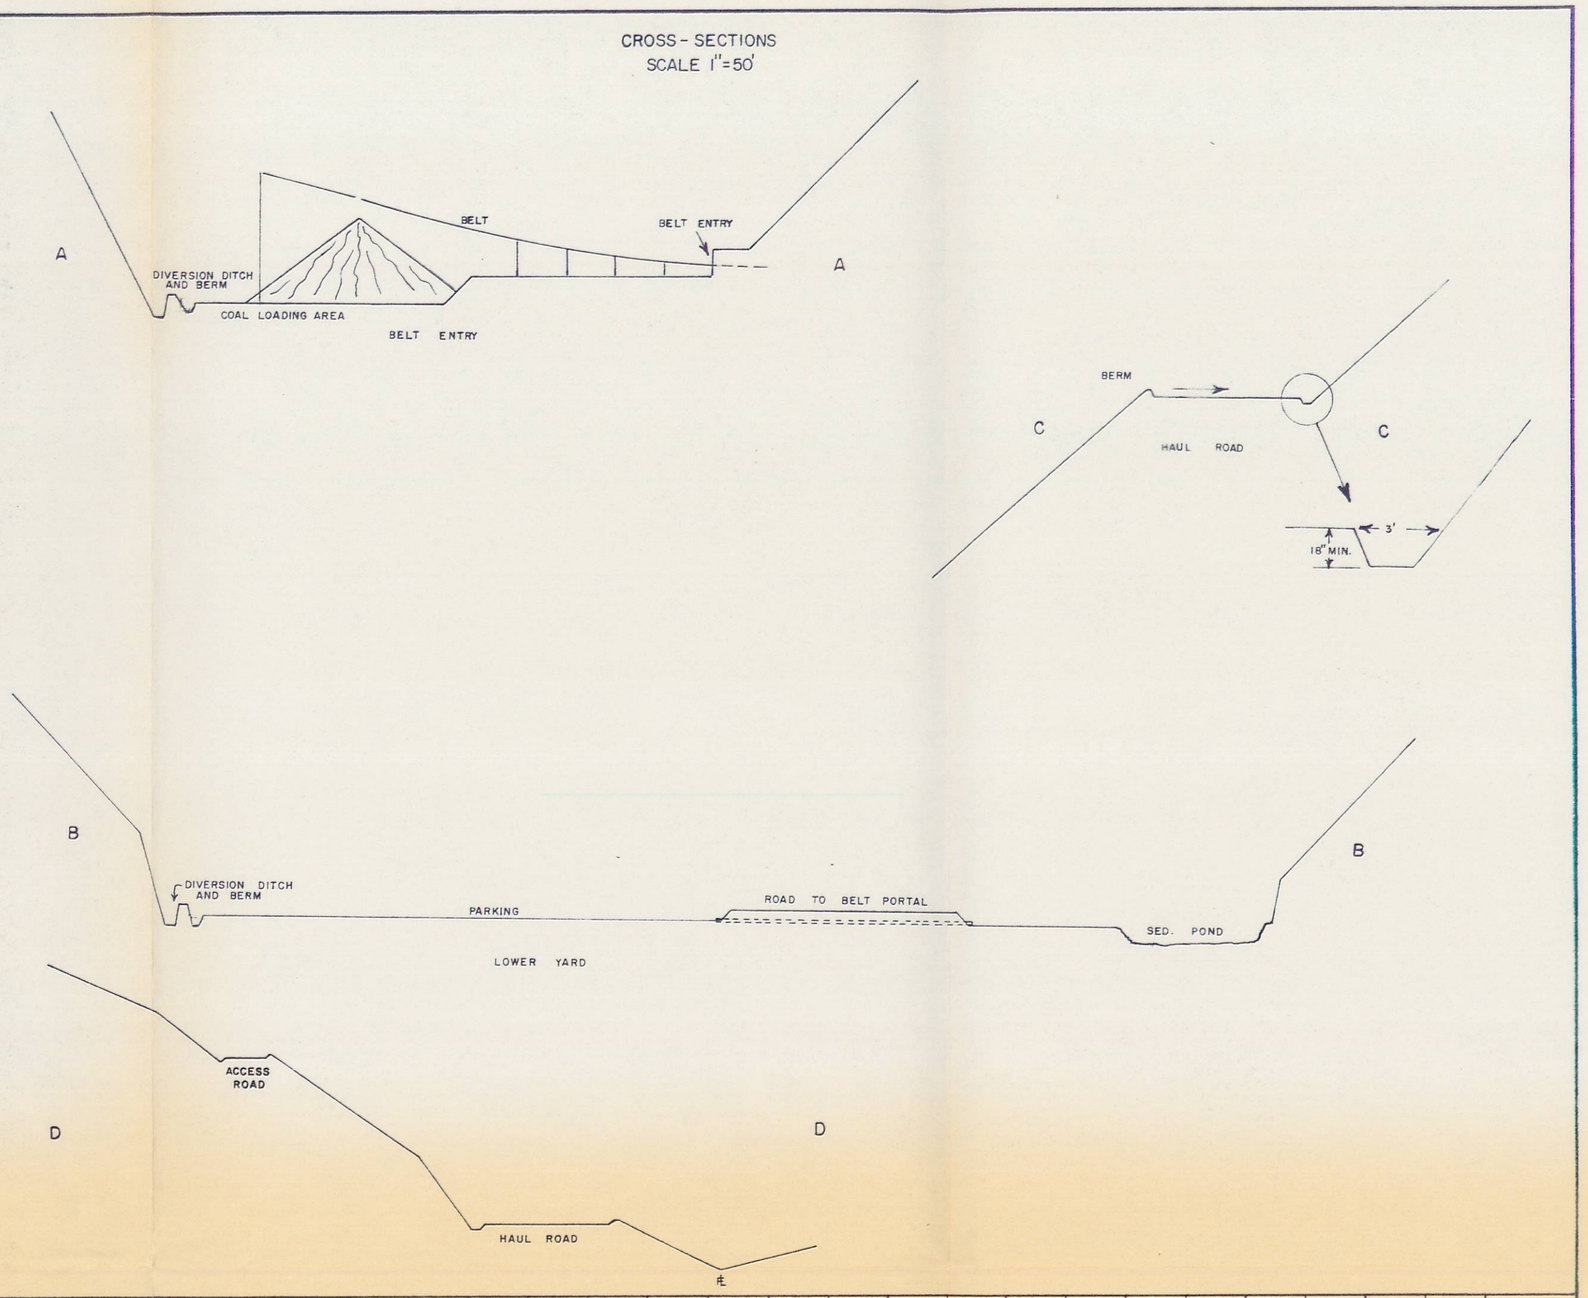

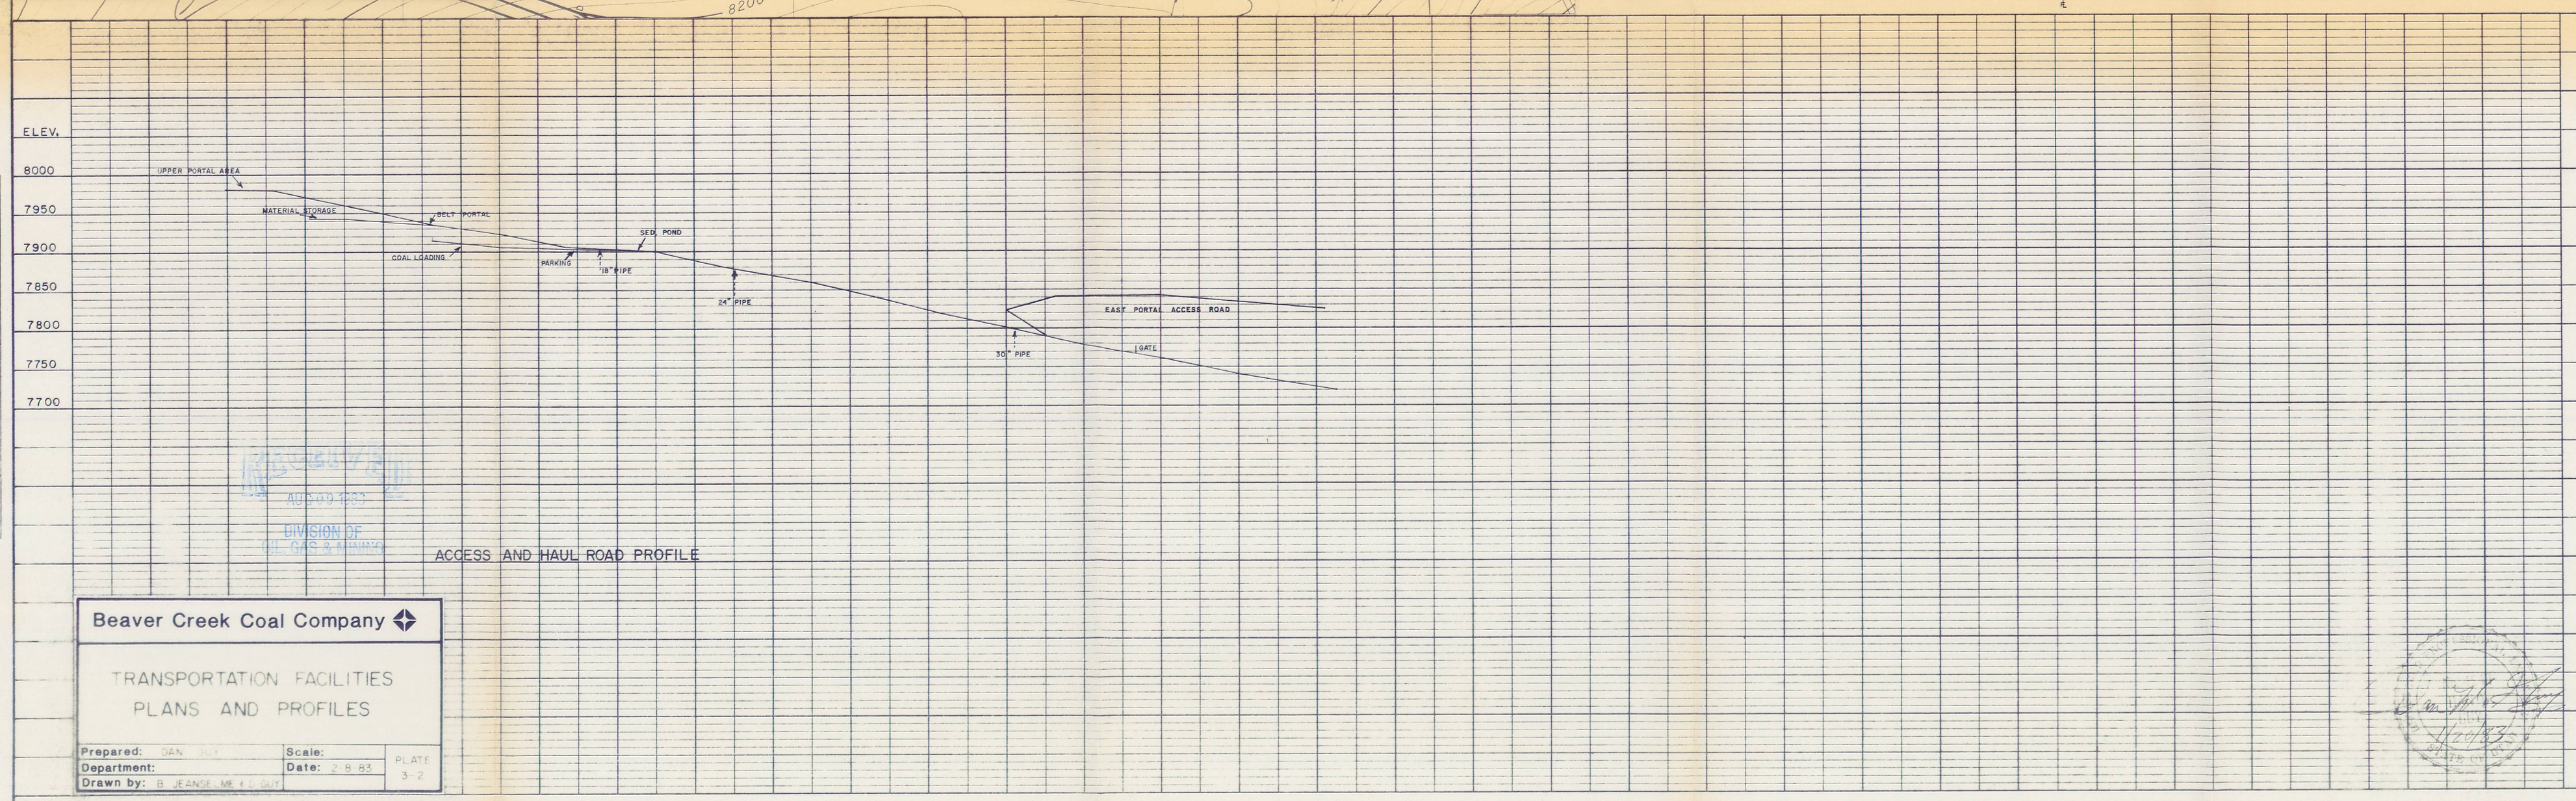

Beaver Creek Coal Company

TRANSPORTATION FACILITIES
PLANS AND PROFILES

Prepared: DAN GUY	Scale:	PLATE 3-2
Department:	Date: 2-8-83	
Drawn by: B. JEANSELME & D. GUY		

PLAN — NOTE BOOK No. — SURVEYED — PLOTTED — ALIGNMENT CHECKED — RT. OF WAY CHECKED — BY — DATE

PROFILE — NOTE BOOK No. — SURVEYED — PLOTTED — GRADES CHECKED — B. M.'s NOTED — 2" BLUE NOTATIONS CHECKED — BY — DATE

RECEIVED AUG 09 1983 DIVISION OF OIL, GAS & MINING

PLATE 1, PLAN-PROFILE