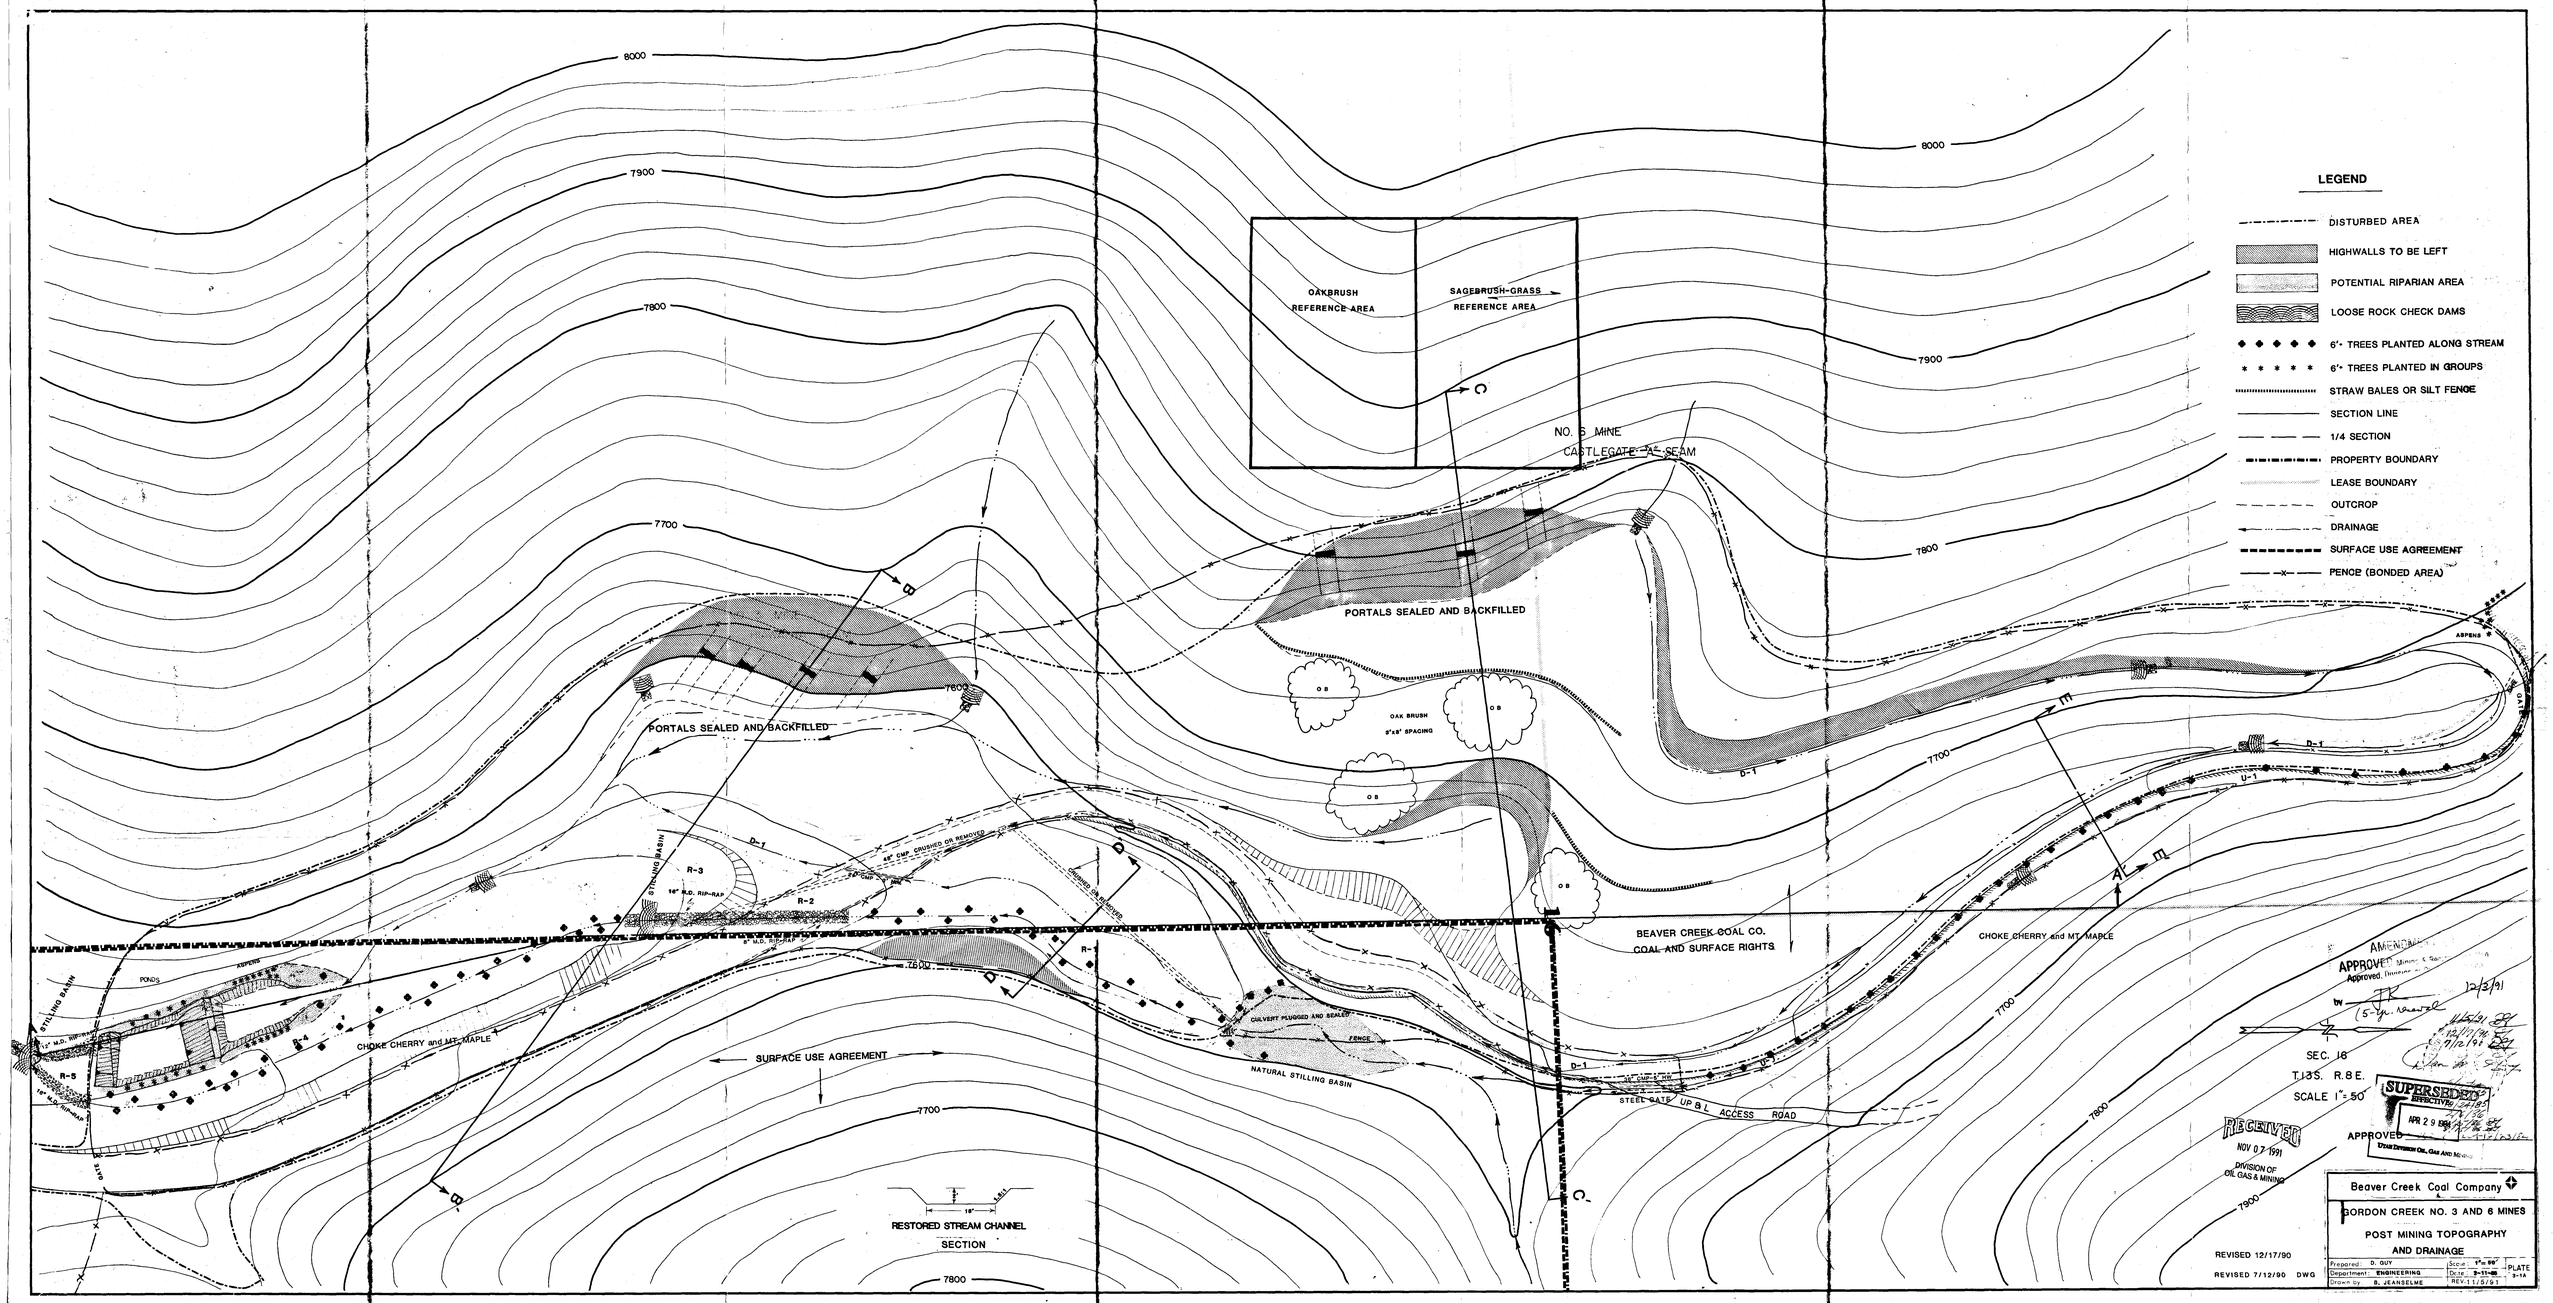
LEGEND
DISTURBED AREA
HIGHWALLS TO BE LEFT
POTENTIAL RIPARIAN AREA
LOOSE ROCK CHECK DAMS
6'+ TREES PLANTED ALONG STREAM
6'+ TREES PLANTED IN GROUPS
STRAW BALES OR SILT FENCE
SECTION LINE
1/4 SECTION
PROPERTY BOUNDARY
LEASE BOUNDARY
OUTCROP
DRAINAGE
SURFACE USE AGREEMENT
FENCE (BONDED AREA)
OAKBRUSH REFERENCE AREA
SAGEBRUSH-GRASS REFERENCE AREA
NO. 6 MINE
CASTLEGATE "A" SEAM
PORTALS SEALED AND BACKFILLED
OAK BRUSH 5'x5' SPACING
BEAVER CREEK COAL CO.
COAL AND SURFACE RIGHTS
CHOKE CHERRY and MT. MAPLE
ASPENS
STILLING BASIN
NATURAL STILLING BASIN
CULVERT PLUGGED AND SEALED
FENCE
STEEL GATE
UP & L ACCESS ROAD
SURFACE USE AGREEMENT
RESTORED STREAM CHANNEL
SECTION
SEC. 16
T.13S. R.8E.
SCALE 1"=50'
APPROVED
RECEIVED
NOV 07 1991
DIVISION OF OIL GAS & MINING
SUPERSEDED
APR 29 1994
REVISED 12/17/90
REVISED 7/12/90 DWG
Beaver Creek Coal Company
GORDON CREEK NO. 3 AND 6 MINES
POST MINING TOPOGRAPHY
AND DRAINAGE
Prepared: D. GUY
Department: ENGINEERING
Drawn by: B. JEANSELME
Scale: 1"=50'
Date: 9-11-88
REV: 11/5/91
PLATE 3-1A