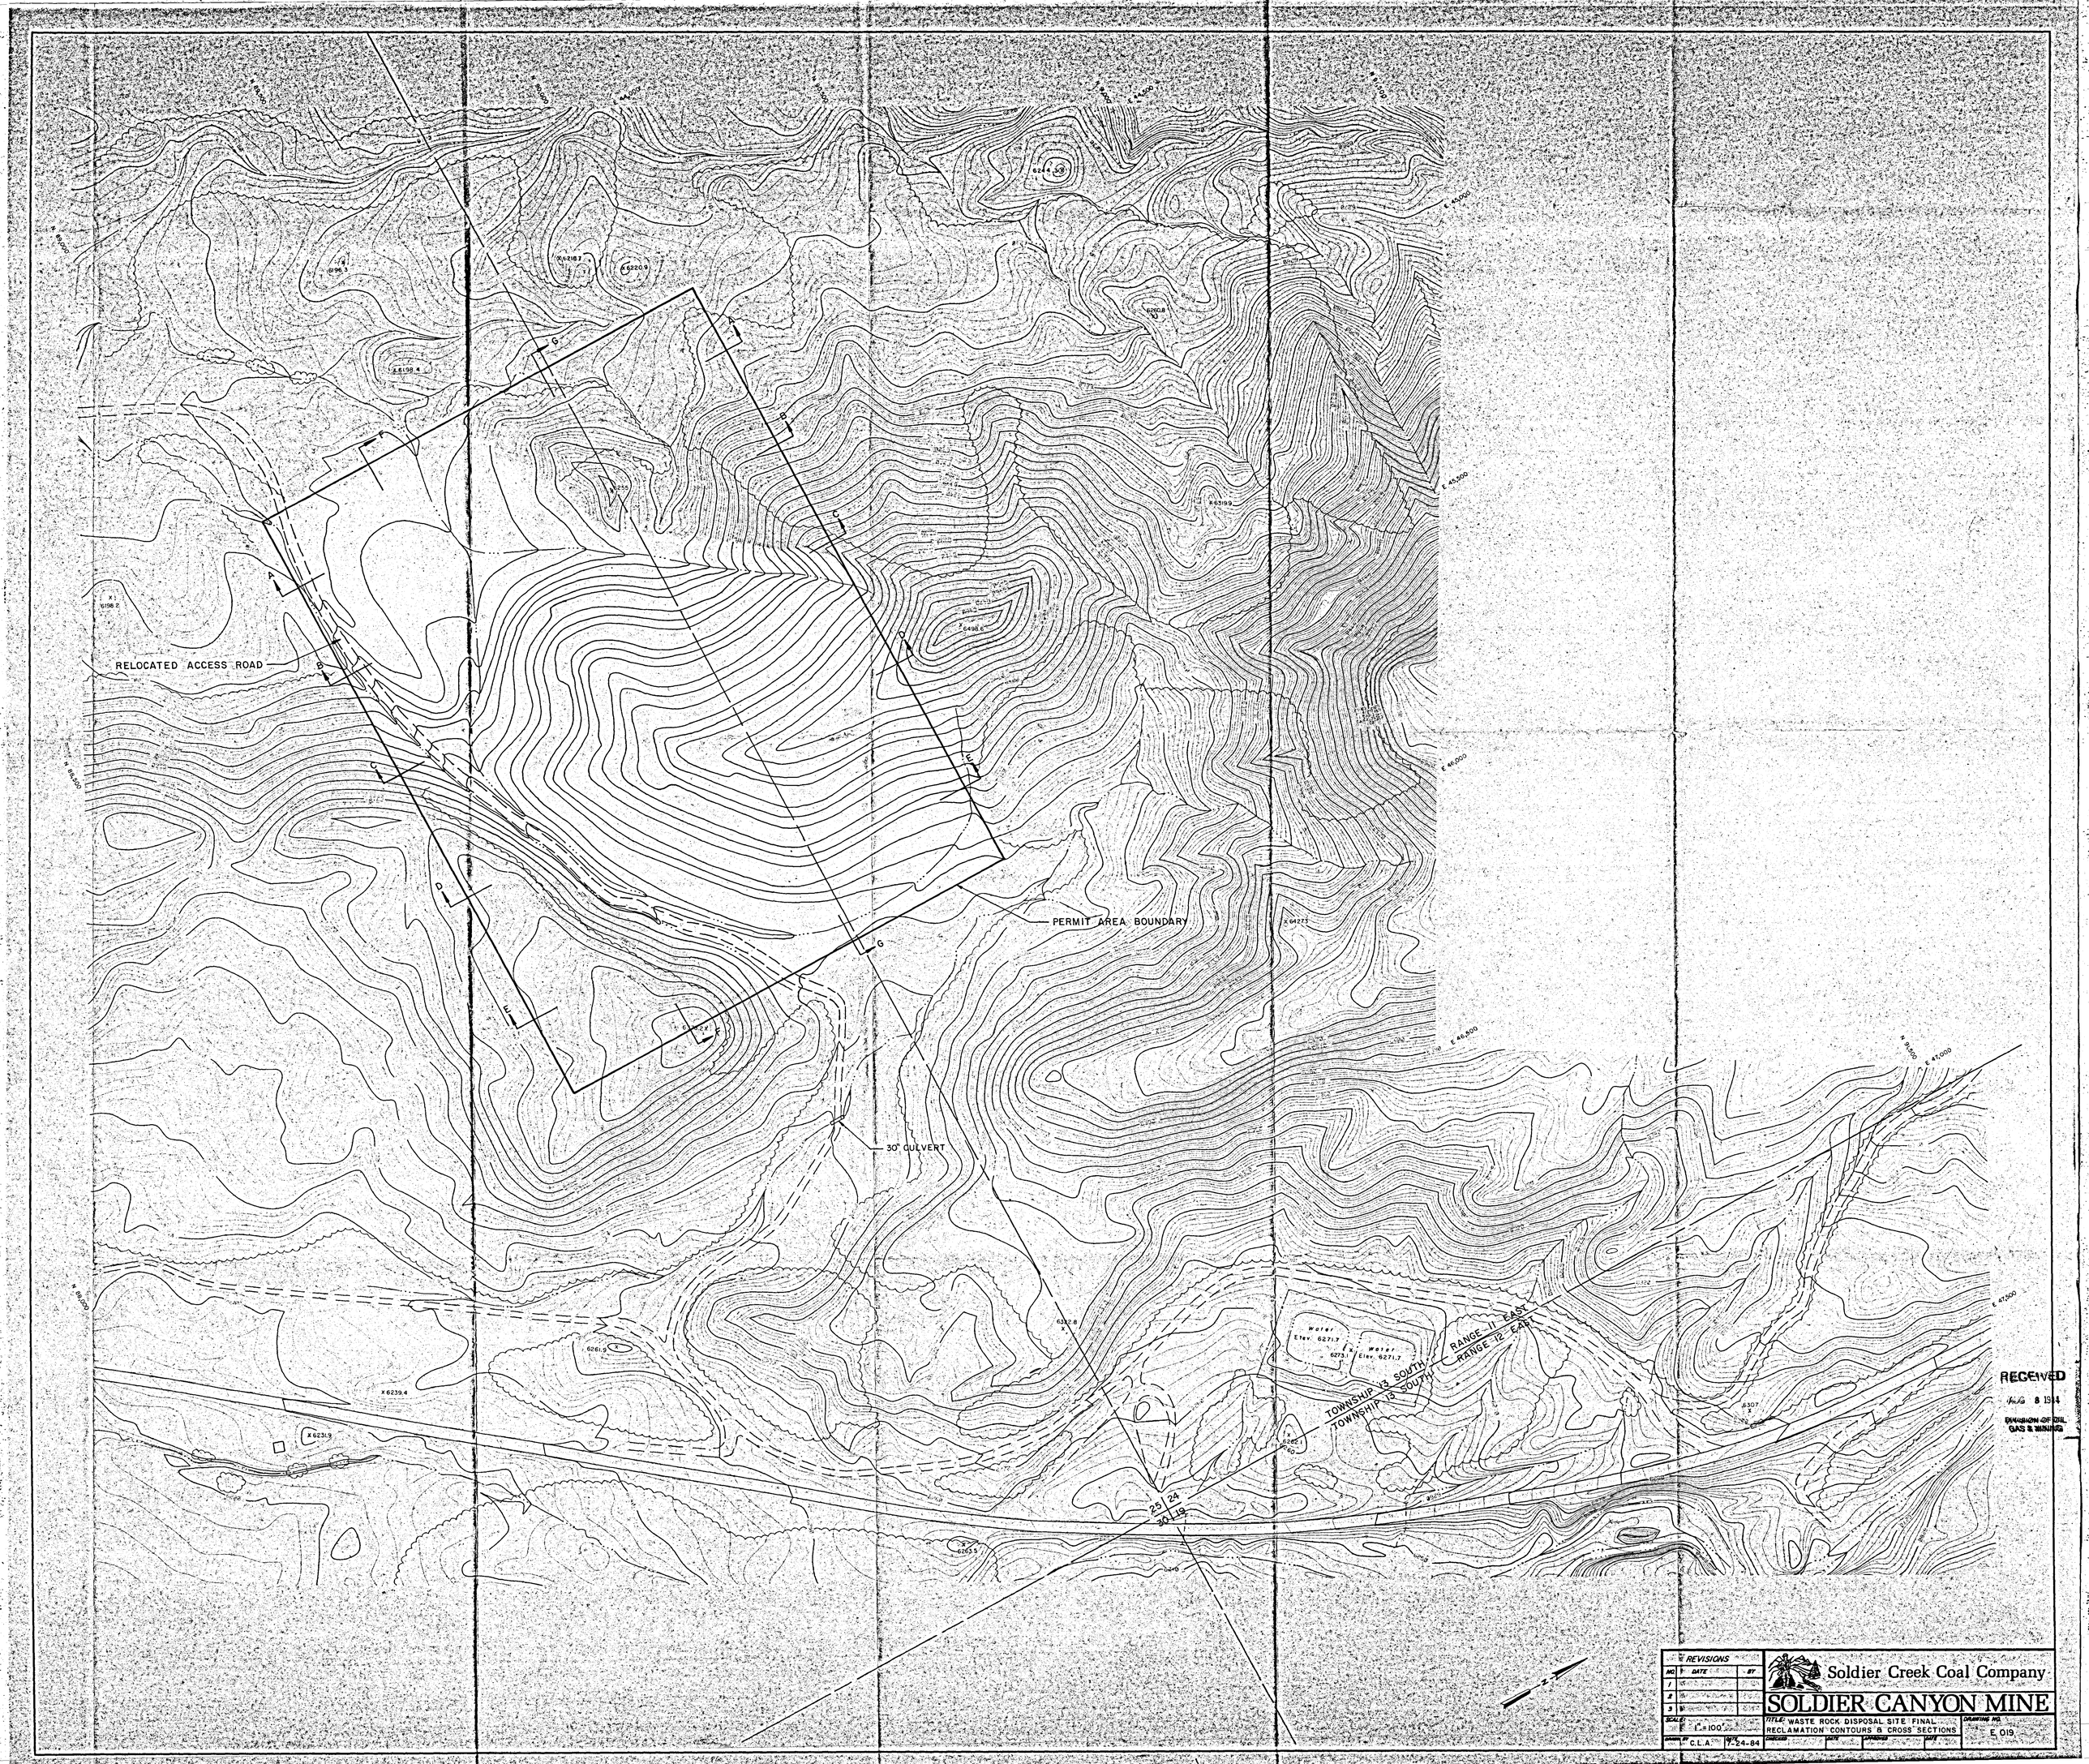
RELOCATED ACCESS ROAD
PERMIT AREA BOUNDARY
30" CULVERT
TOWNSHIP 13 SOUTH
TOWNSHIP 13 SOUTH
RANGE 11 EAST
RANGE 12 EAST
Water Elev. 6271.7
Water Elev. 6271.7
25 24
30 19
RECEIVED
DIVISION OF OIL GAS & MINING
REVISIONS
NO. DATE BY
1
2
3
SCALE: 1" = 100'
DRAWN BY C.L.A. DATE 7-24-84
Soldier Creek Coal Company
SOLDIER CANYON MINE
TITLE: WASTE ROCK DISPOSAL SITE FINAL RECLAMATION CONTOURS & CROSS SECTIONS
DRAWING NO. E 019