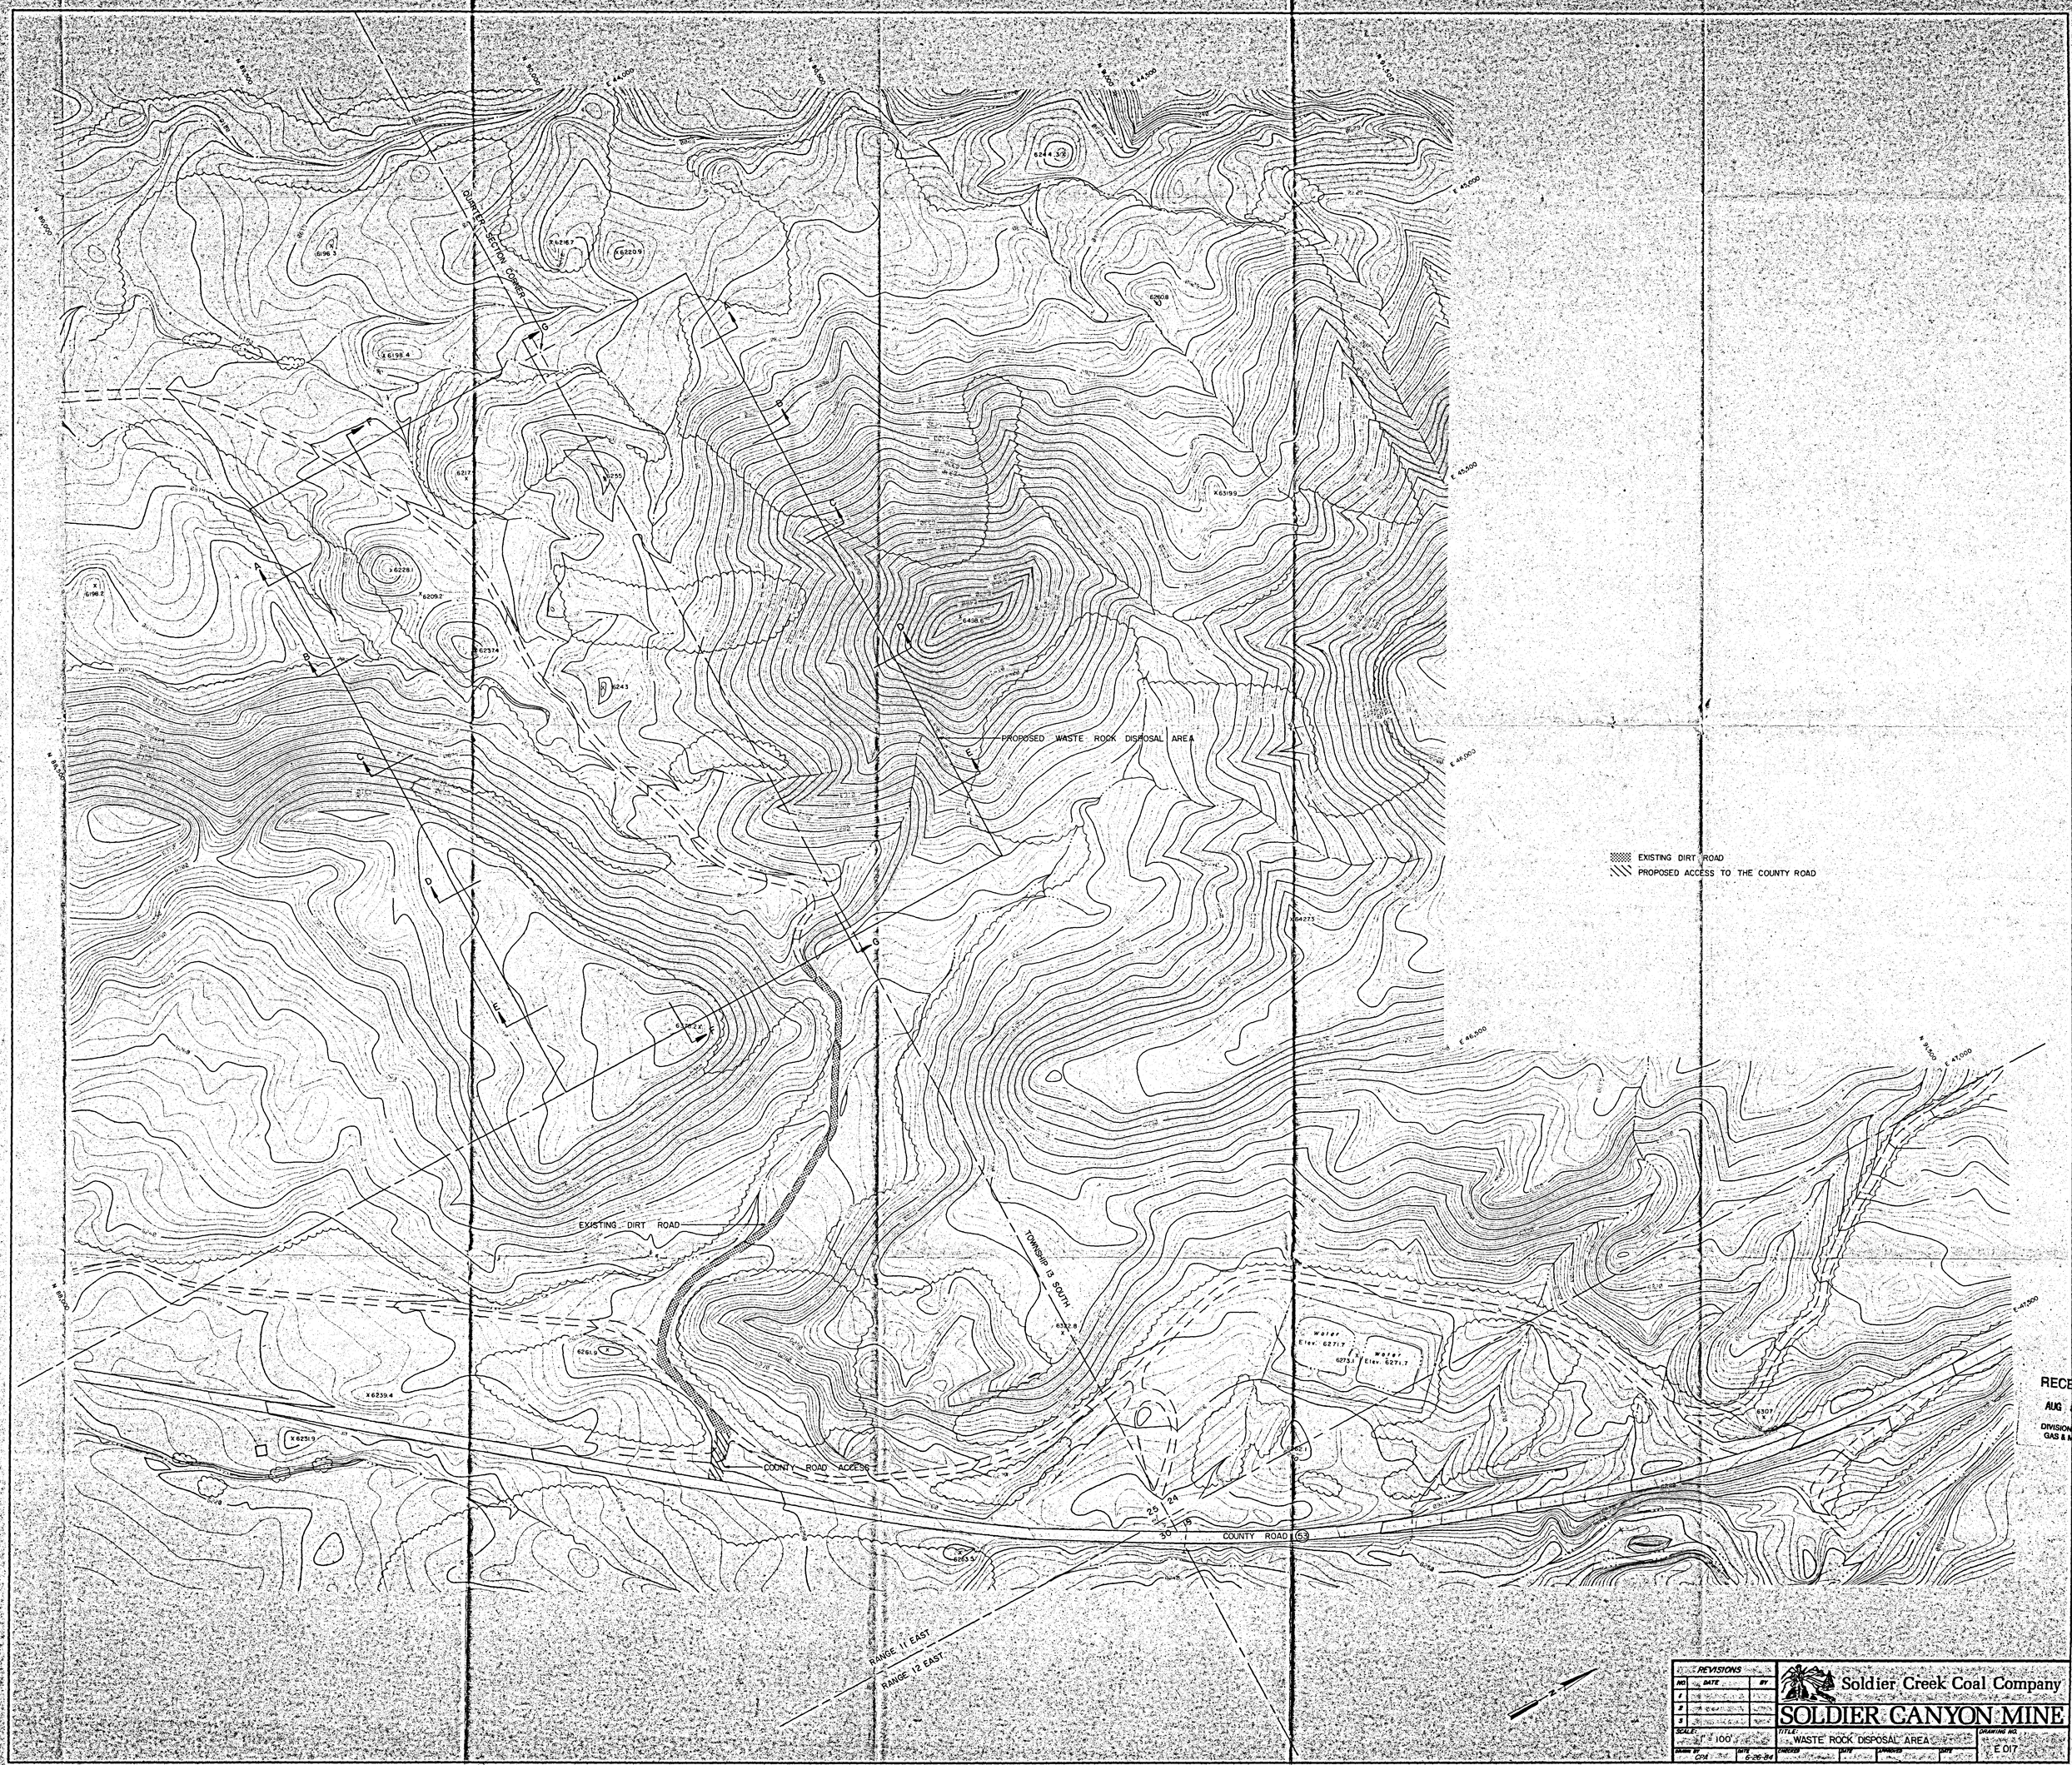

RECEIVED
AUG 8 1984
DIVISION OF OIL GAS & MINING

REVISIONS		
NO.	DATE	BY
1		
2		
3		

Soldier Creek Coal Company

SOLDIER CANYON MINE

SCALE: 1" = 100'

TITLE: WASTE ROCK DISPOSAL AREA

DRAWING NO. E 017

DRAWN BY CPA DATE 6-26-84 CHECKED DATE APPROVED DATE