MONSEN ENG. 100 11-81 MC 31994

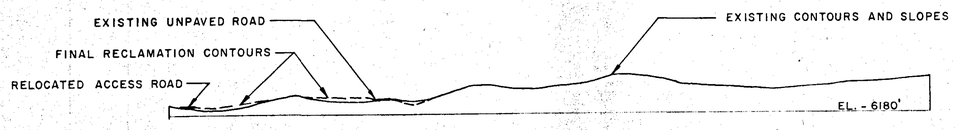

SECTION A-A

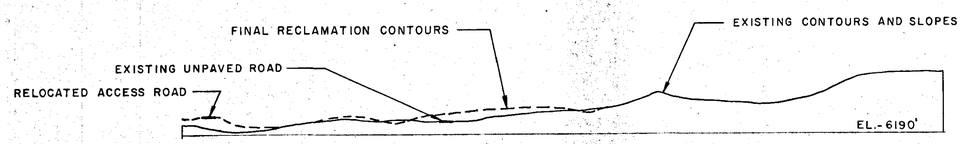

SECTION B-B

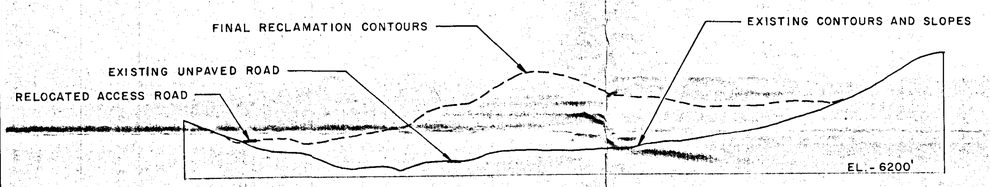

SECTION C-C

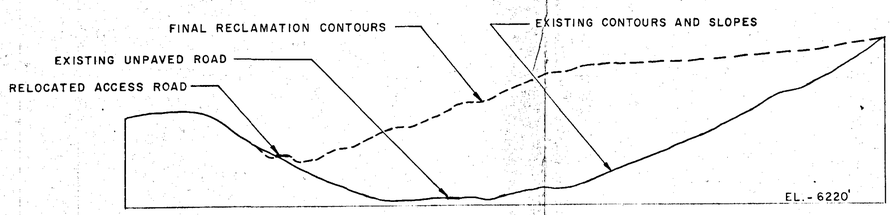

SECTION D-D

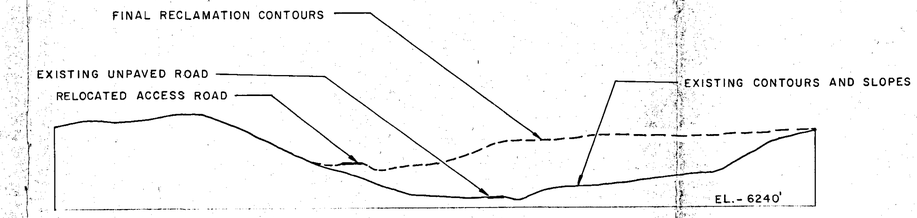

SECTION E-E

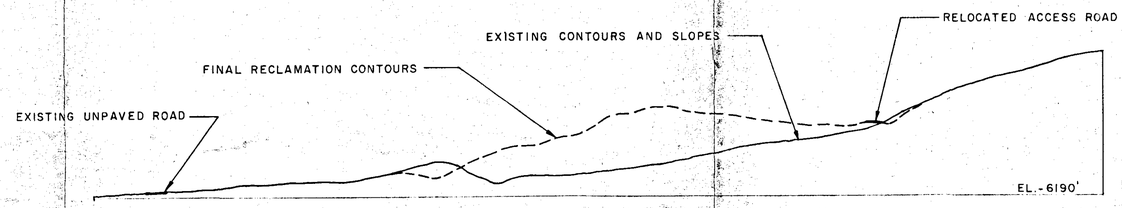

SECTION F-F

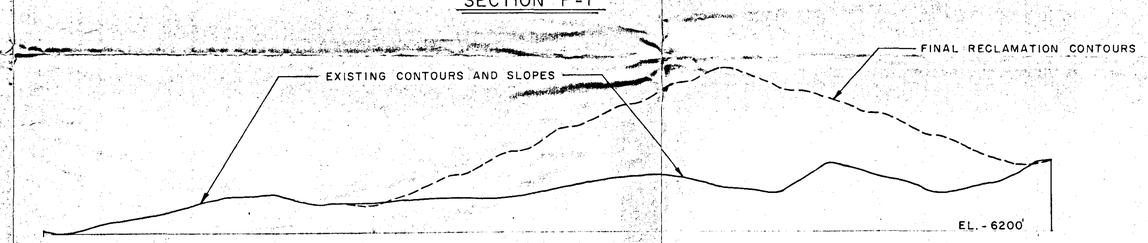

SECTION G-G

REVISIONS		
NO.	DATE	BY
1		
2		
3		

Soldier Creek Coal Company

SOLDIER CANYON MINE

SCALE: 1" = 100'	TITLE: WASTE ROCK DISPOSAL SITE SECTIONS AND DETAILS	DRAWING NO.
DRAWN BY C.L.A. DATE 6-29-84	CHECKED / DATE / APPROVED / DATE	D 178