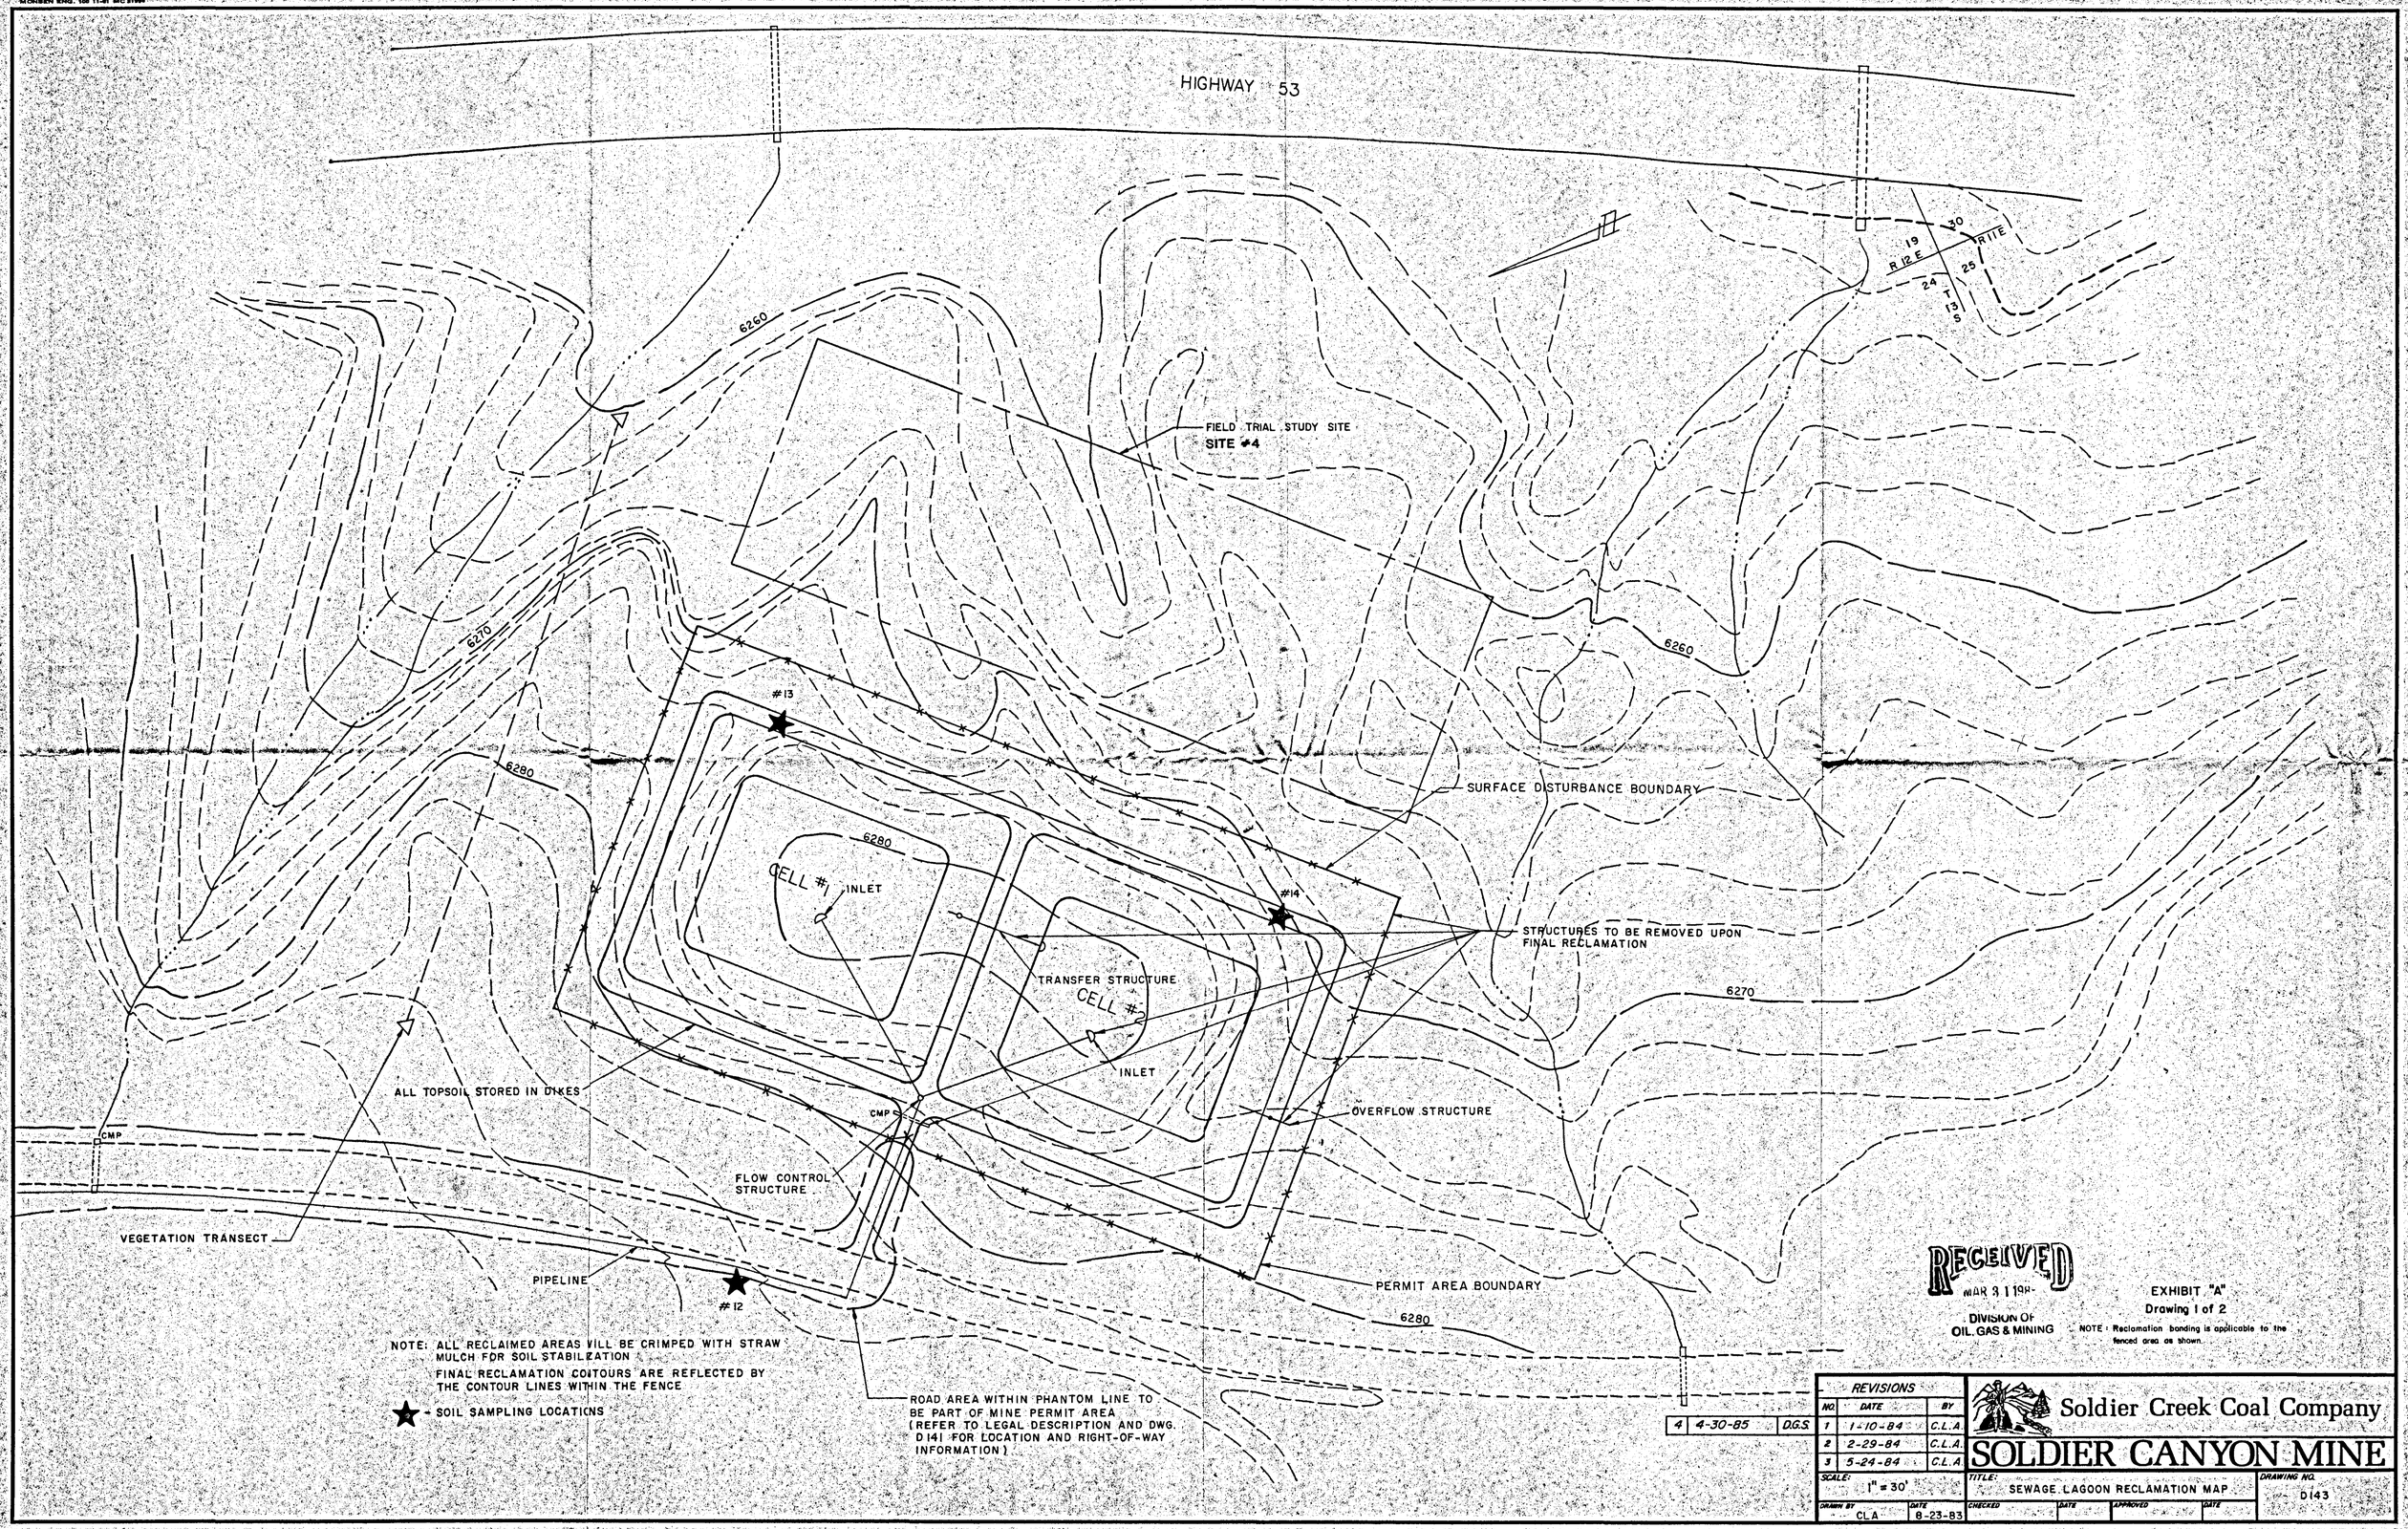
HIGHWAY 53
6260
6270
6280
FIELD TRIAL STUDY SITE
SITE #4
#13
#14
#12
SURFACE DISTURBANCE BOUNDARY
CELL #1
INLET
TRANSFER STRUCTURE
CELL #2
INLET
STRUCTURES TO BE REMOVED UPON FINAL RECLAMATION
ALL TOPSOIL STORED IN DIKES
CMP
OVERFLOW STRUCTURE
FLOW CONTROL STRUCTURE
VEGETATION TRANSECT
PIPELINE
PERMIT AREA BOUNDARY
ROAD AREA WITHIN PHANTOM LINE TO BE PART OF MINE PERMIT AREA (REFER TO LEGAL DESCRIPTION AND DWG. D141 FOR LOCATION AND RIGHT-OF-WAY INFORMATION)
R 12 E
R 11 E
T 13 S
19
30
24
25
NOTE: ALL RECLAIMED AREAS WILL BE CRIMPED WITH STRAW MULCH FOR SOIL STABILIZATION
FINAL RECLAMATION CONTOURS ARE REFLECTED BY THE CONTOUR LINES WITHIN THE FENCE
★ - SOIL SAMPLING LOCATIONS
RECEIVED
MAR 3 1 198-
DIVISION OF OIL, GAS & MINING
EXHIBIT "A"
Drawing 1 of 2
NOTE: Reclamation bonding is applicable to the fenced area as shown.
REVISIONS
NO. DATE BY
1 1-10-84 C.L.A.
2 2-29-84 C.L.A.
3 5-24-84 C.L.A.
4 4-30-85 D.G.S.
Soldier Creek Coal Company
SOLDIER CANYON MINE
SCALE: 1" = 30'
TITLE: SEWAGE LAGOON RECLAMATION MAP
DRAWING NO. D143
DRAWN BY CLA
DATE 8-23-83
CHECKED
DATE
APPROVED
DATE