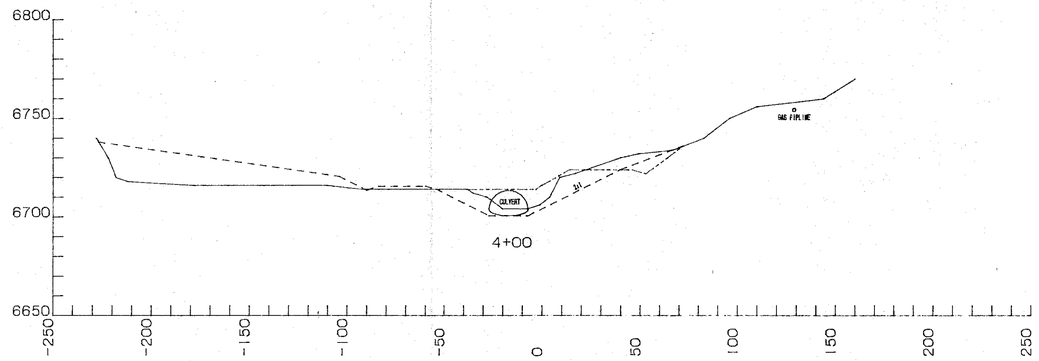

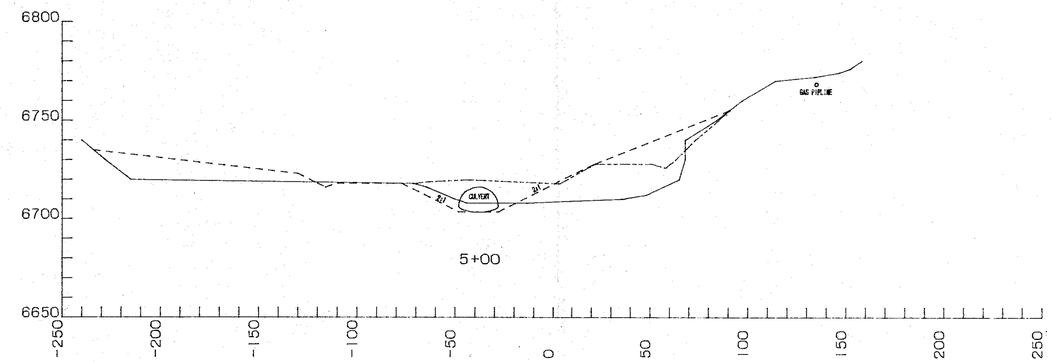

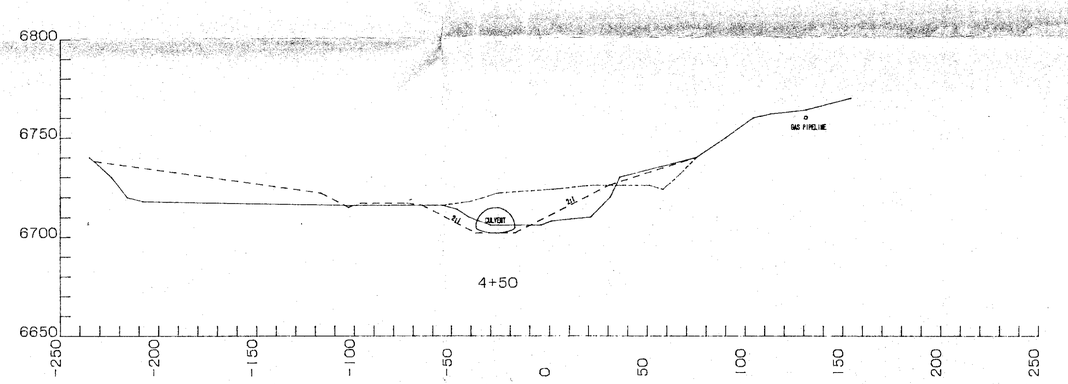

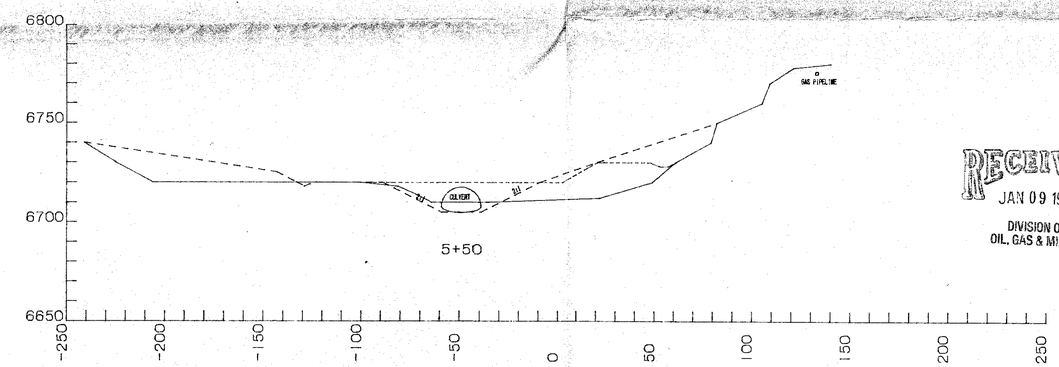

RECEIVED
JAN 09 1991
DIVISION OF
OIL, GAS & MINING

Registered Professional Engineer
THOMAS PALUCO
State of Utah

ORIGINAL GROUND CONTOUR LINE _____

OPERATIONAL CONTOUR LINE - - - - - - - - -

RECLAMATION CONTOUR LINE - - - - - - - - - -

Soldier Creek Coal Company

SC3

a subsidiary of Sun Coal Company

TITLE:	CROSSECTIONS 4+00 - 5+50
PROJECT:	CROSSECTION DETAILS
DRAWN BY:	K. TEW
CHECKED BY:	
APPROVED BY:	
DATE:	01-07-91
DATE:	
DATE:	
	SOLDIER CANYON MINE

REVISIONS

NO.	DATE	BY
1		
2		
3		

SCALE: 1" = 40'

DRAWING NO. EXHIBIT 10.3.4-3