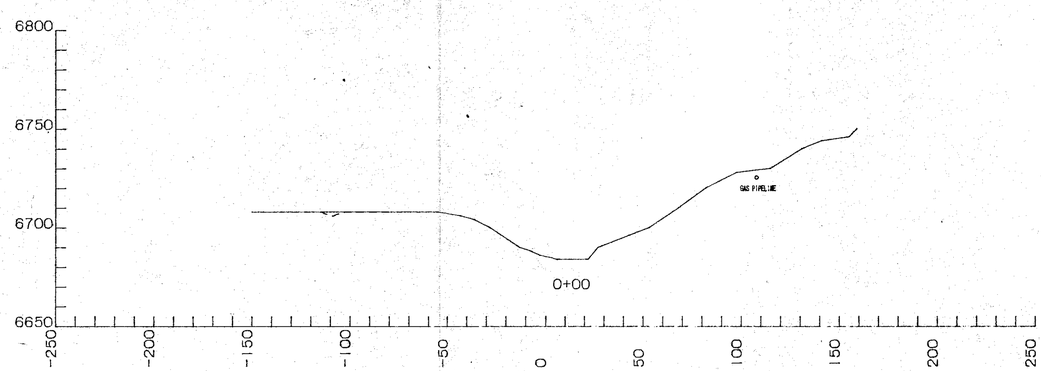

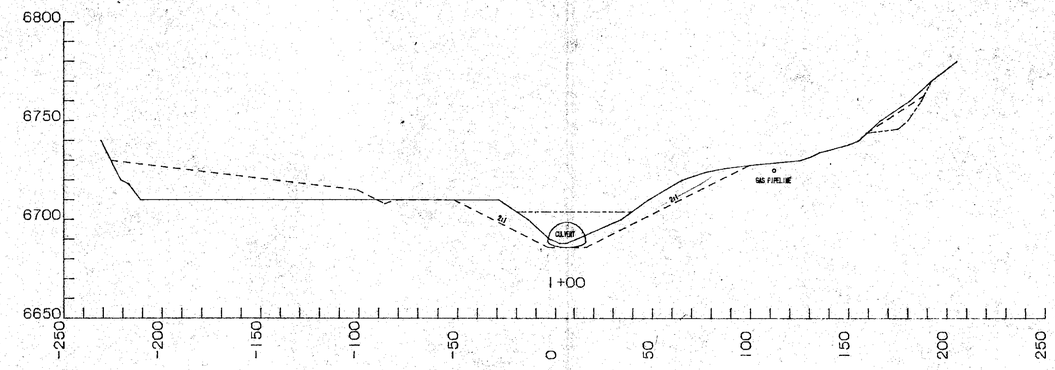

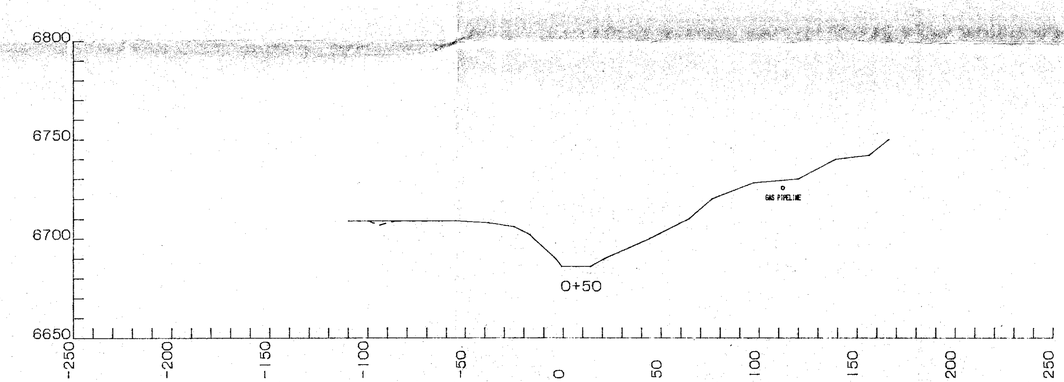

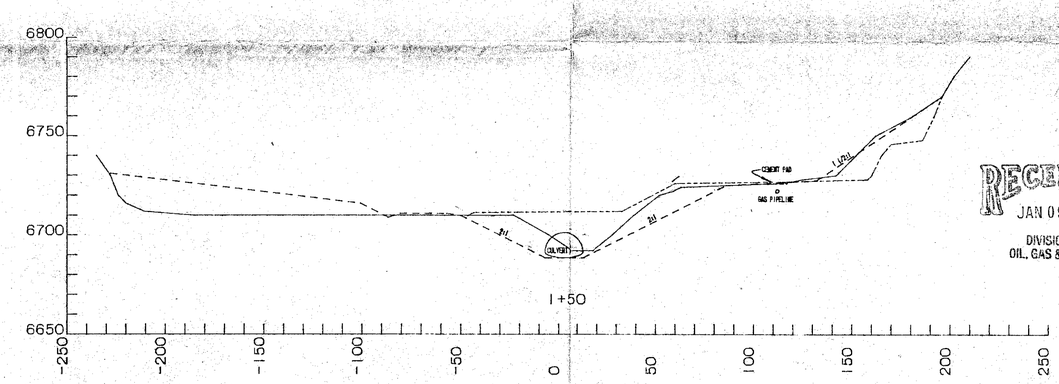

RECEIVED
JAN 09 1991
DIVISION OF
OIL, GAS & MINING

Registered Professional Engineer
State of Utah

ORIGINAL GROUND CONTOUR LINE _____

OPERATIONAL CONTOUR LINE _____

RECLAMATION CONTOUR LINE _____

Soldier Creek Coal Company
SC3
a subsidiary of
Sun Coal Company

TITLE: CROSSECTIONS 0+00 - 1+50			
PROJECT: CROSSECTION DETAILS			
DRAWN BY: R. TEW	CHECKED BY:	APPROVED BY:	
DATE: 01-07-91	DATE:	DATE:	
SOLDIER CANYON MINE			

REVISIONS		
NO.	DATE	BY
1		
2		
3		

SCALE: 1" = 40'

DRAWING NO. EXHIBIT 10.3.4-1