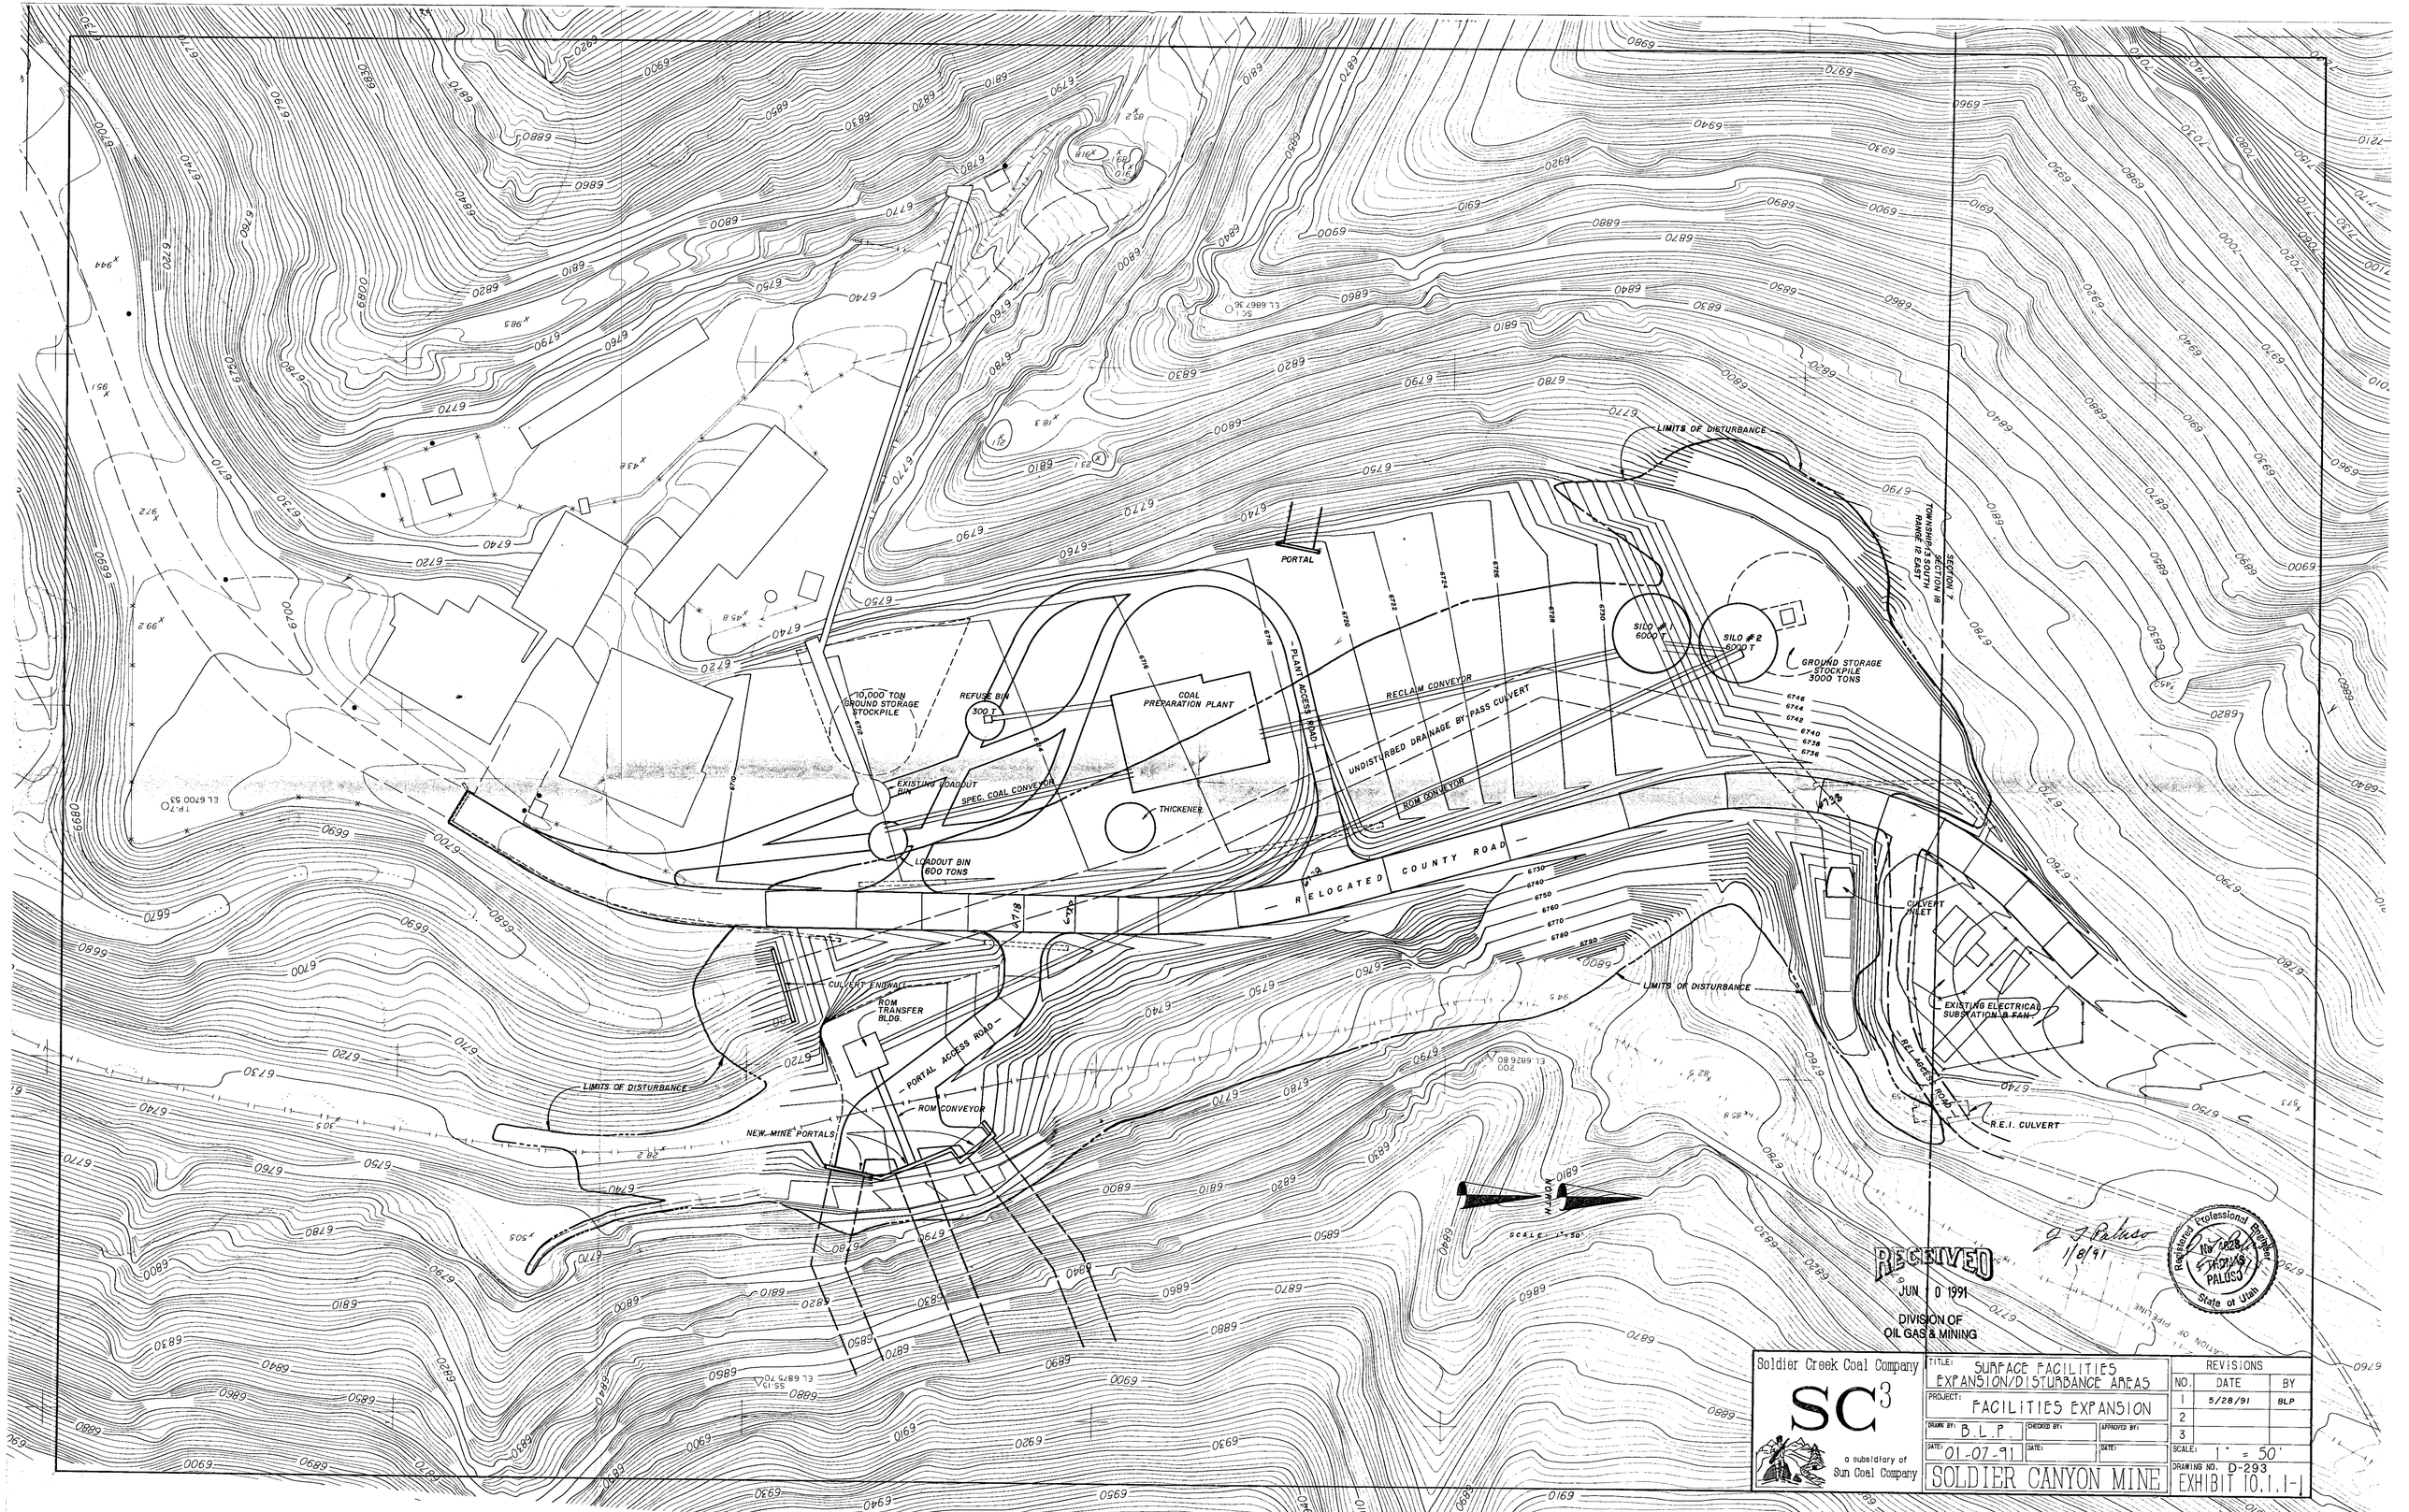
LIMITS OF DISTURBANCE
PORTAL
SILO #1 6000 T
SILO #2 6000 T
GROUND STORAGE STOCKPILE 3000 TONS
SECTION 7
TOWNSHIP 13 SOUTH
RANGE 12 EAST
10,000 TON GROUND STORAGE STOCKPILE
REFUSE BIN 300 T
COAL PREPARATION PLANT
PLANT ACCESS ROAD
RECLAIM CONVEYOR
UNDISTURBED DRAINAGE BY-PASS CULVERT
ROM CONVEYOR
EXISTING LOADOUT BIN
SPEC. COAL CONVEYOR
THICKENER
LOADOUT BIN 600 TONS
RELOCATED COUNTY ROAD
CULVERT INLET
CULVERT ENDWALL
ROM TRANSFER BLDG.
PORTAL ACCESS ROAD
ROM CONVEYOR
NEW MINE PORTALS
LIMITS OF DISTURBANCE
EXISTING ELECTRICAL SUBSTATION & FAN
REL. ACCESS ROAD
R.E.I. CULVERT
NORTH
SCALE: 1"=50'
RECEIVED
JUN 10 1991
DIVISION OF OIL GAS & MINING
J. T. Paluso 1/8/91
Registered Professional Engineer No. 4828 THOMAS PALUSO State of Utah
Soldier Creek Coal Company
SC3
a subsidiary of Sun Coal Company
TITLE: SURFACE FACILITIES EXPANSION/DISTURBANCE AREAS
PROJECT: FACILITIES EXPANSION
DRAWN BY: B.L.P.
CHECKED BY:
APPROVED BY:
DATE: 01-07-91
DATE:
DATE:
SOLDIER CANYON MINE
REVISIONS
NO. DATE BY
1 5/28/91 BLP
2
3
SCALE: 1" = 50'
DRAWING NO. D-293
EXHIBIT 10.1.1-1