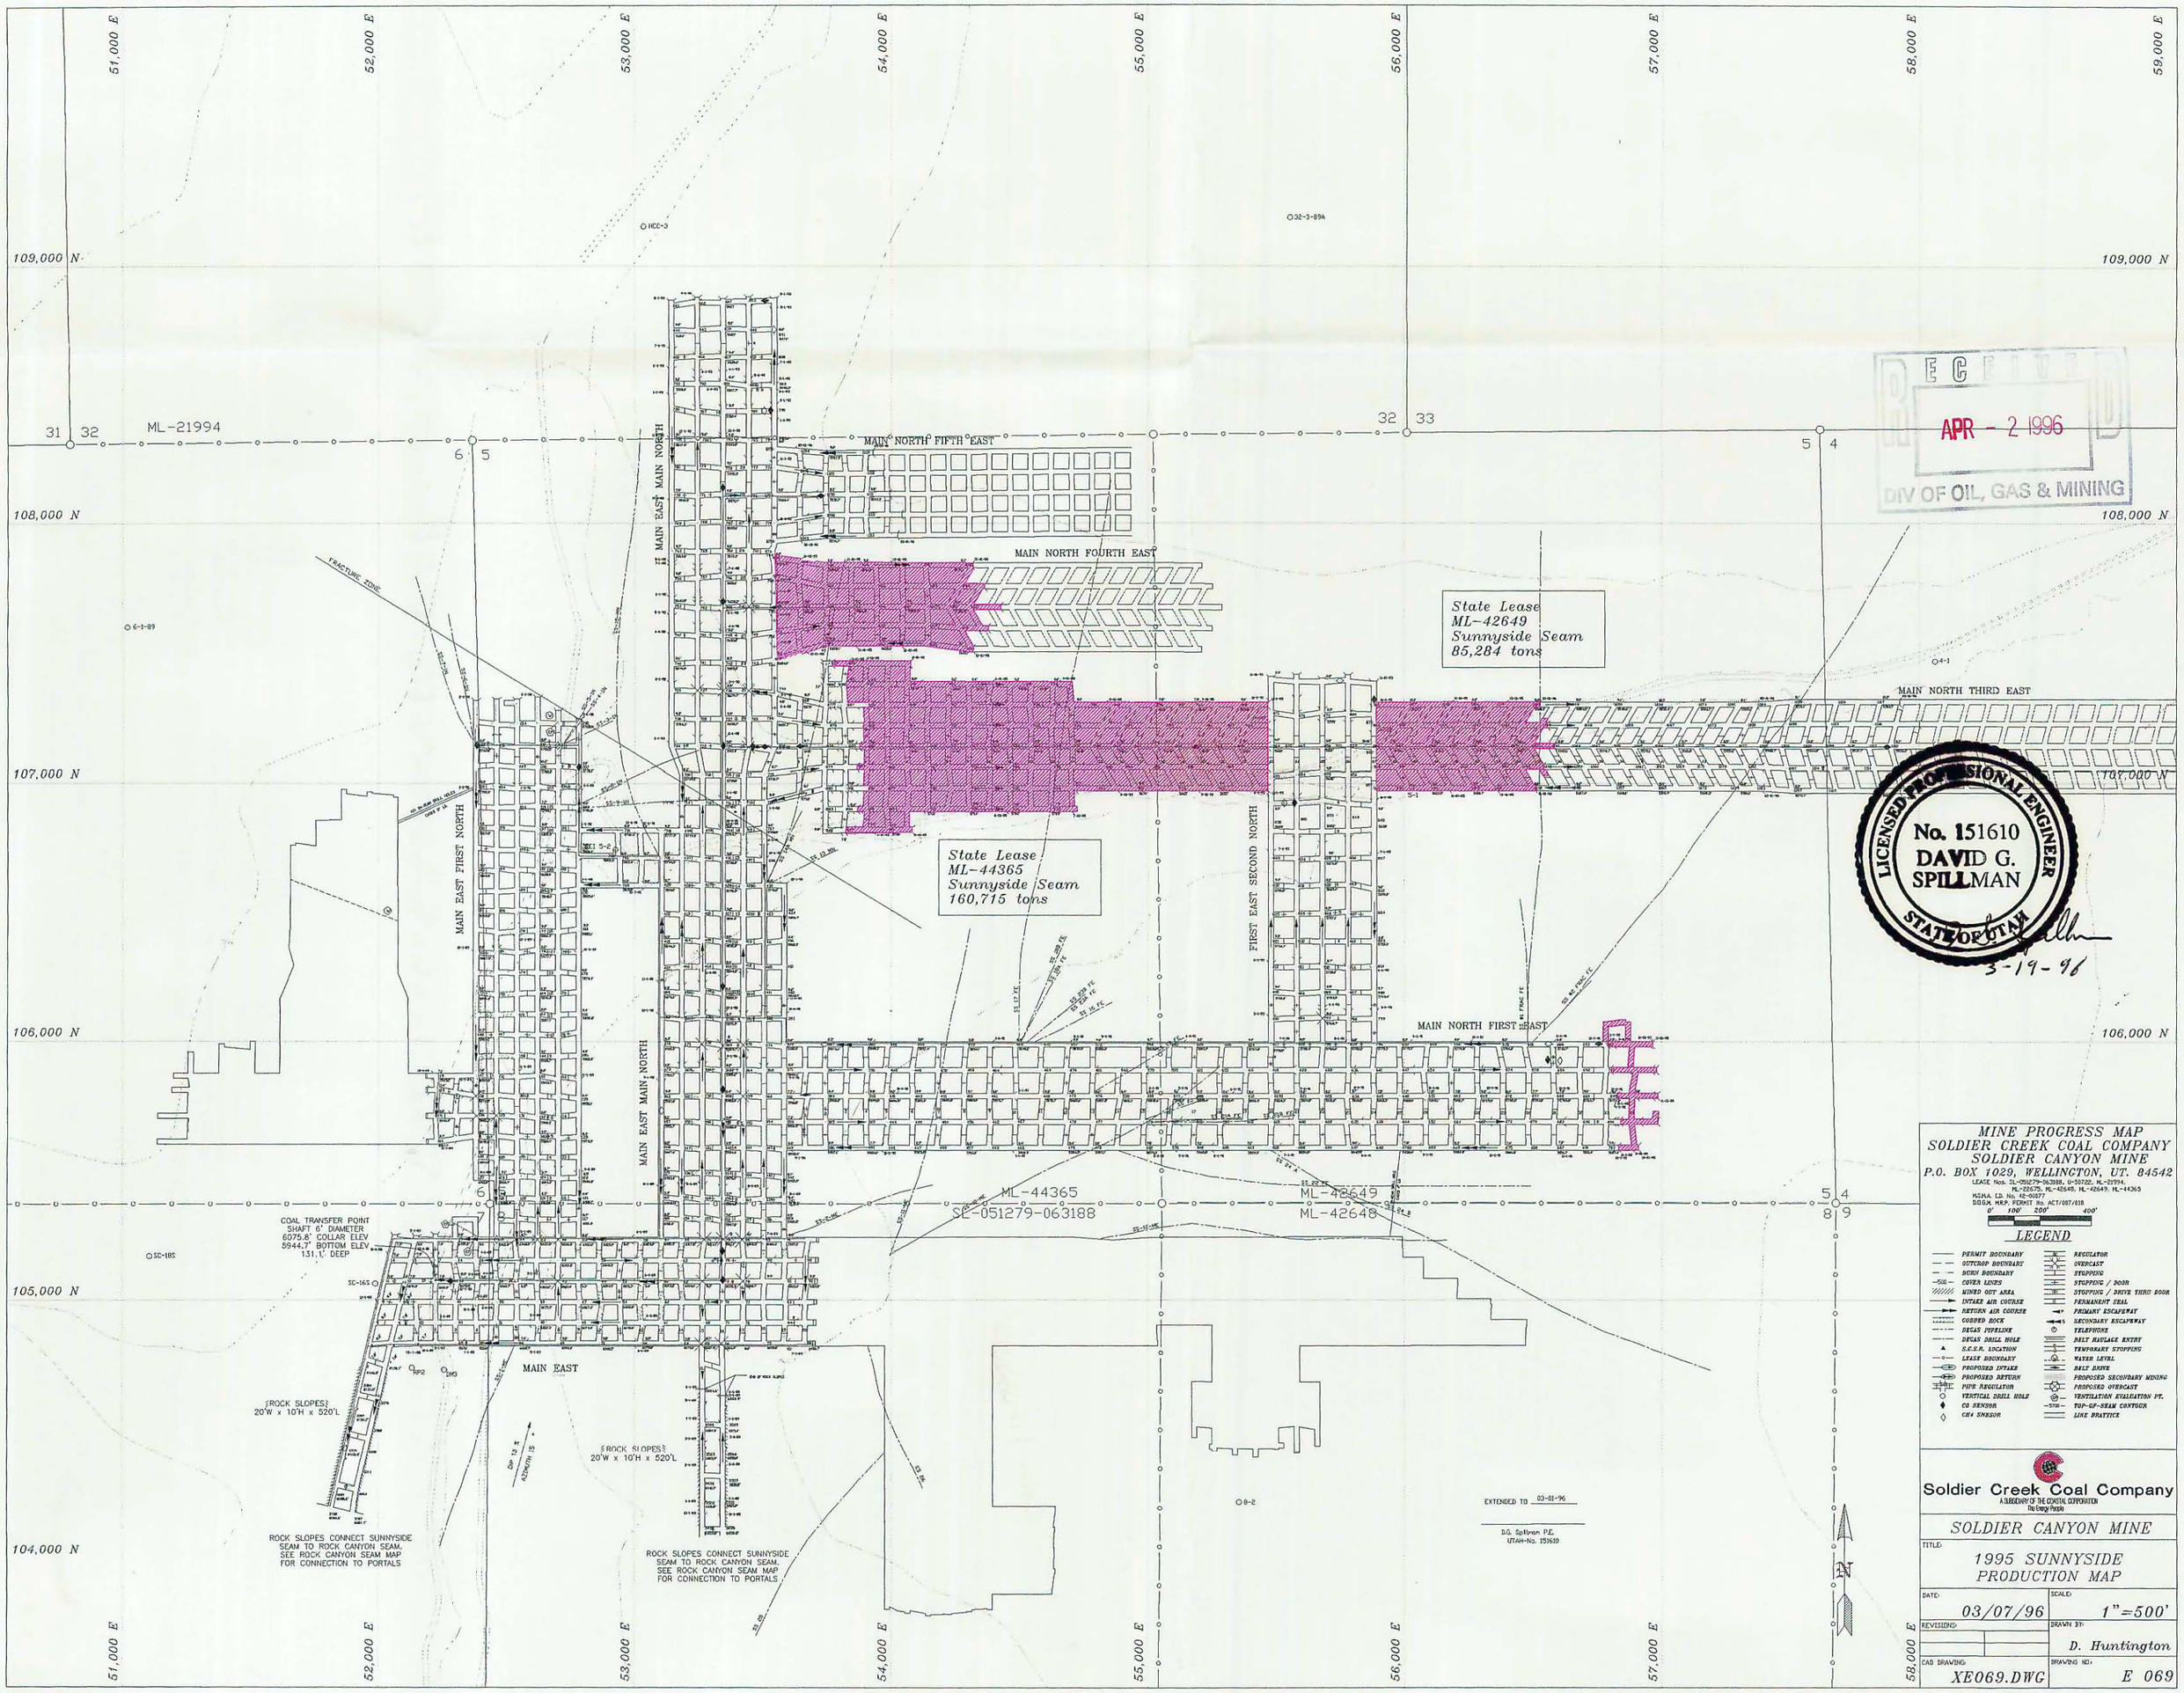
51,000 E
52,000 E
53,000 E
54,000 E
55,000 E
56,000 E
57,000 E
58,000 E
59,000 E
109,000 N
108,000 N
107,000 N
106,000 N
105,000 N
104,000 N
ML-21994
MAIN NORTH FIFTH EAST
MAIN NORTH FOURTH EAST
MAIN NORTH THIRD EAST
MAIN NORTH FIRST EAST
MAIN EAST MAIN NORTH
MAIN EAST FIRST NORTH
FIRST EAST SECOND NORTH
MAIN EAST
FRACTURE ZONE
State Lease
ML-42649
Sunnyside Seam
85,284 tons
State Lease
ML-44365
Sunnyside Seam
160,715 tons
ML-44365
SL-051279-063188
ML-42649
ML-42648
COAL TRANSFER POINT
SHAFT 6' DIAMETER
6075.8' COLLAR ELEV
5944.7' BOTTOM ELEV
131.1' DEEP
ROCK SLOPES
20'W x 10'H x 520'L
ROCK SLOPES CONNECT SUNNYSIDE SEAM TO ROCK CANYON SEAM. SEE ROCK CANYON SEAM MAP FOR CONNECTION TO PORTALS
EXTENDED TO 03-01-96
D.G. Spillman P.E.
UTAH-No. 151610
RECEIVED
APR - 2 1996
DIV OF OIL, GAS & MINING
LICENSED PROFESSIONAL ENGINEER
No. 151610
DAVID G. SPILLMAN
STATE OF UTAH
3-19-96
MINE PROGRESS MAP
SOLDIER CREEK COAL COMPANY
SOLDIER CANYON MINE
P.O. BOX 1029, WELLINGTON, UT. 84542
LEGEND
PERMIT BOUNDARY
OUTCROP BOUNDARY
BURN BOUNDARY
COVER LINES
MINED OUT AREA
INTAKE AIR COURSE
RETURN AIR COURSE
GOBBED ROCK
DEGAS PIPELINE
DEGAS DRILL HOLE
S.C.S.R. LOCATION
LEASE BOUNDARY
PROPOSED INTAKE
PROPOSED RETURN
PIPE REGULATOR
VERTICAL DRILL HOLE
CO SENSOR
CH4 SENSOR
REGULATOR
OVERCAST
STOPPING
STOPPING / DOOR
STOPPING / DRIVE THRU DOOR
PERMANENT SEAL
PRIMARY ESCAPEWAY
SECONDARY ESCAPEWAY
TELEPHONE
BELT HAULAGE ENTRY
TEMPORARY STOPPING
WATER LEVEL
BELT DRIVE
PROPOSED SECONDARY MINING
PROPOSED OVERCAST
VENTILATION EVALUATION PT.
TOP-OF-SEAM CONTOUR
LINE BRATTICE
Soldier Creek Coal Company
A SUBSIDIARY OF THE COASTAL CORPORATION
The Energy People
SOLDIER CANYON MINE
TITLE:
1995 SUNNYSIDE
PRODUCTION MAP
DATE: 03/07/96
SCALE: 1"=500'
REVISIONS:
DRAWN BY: D. Huntington
CAD DRAWING: XE069.DWG
DRAWING NO: E 069