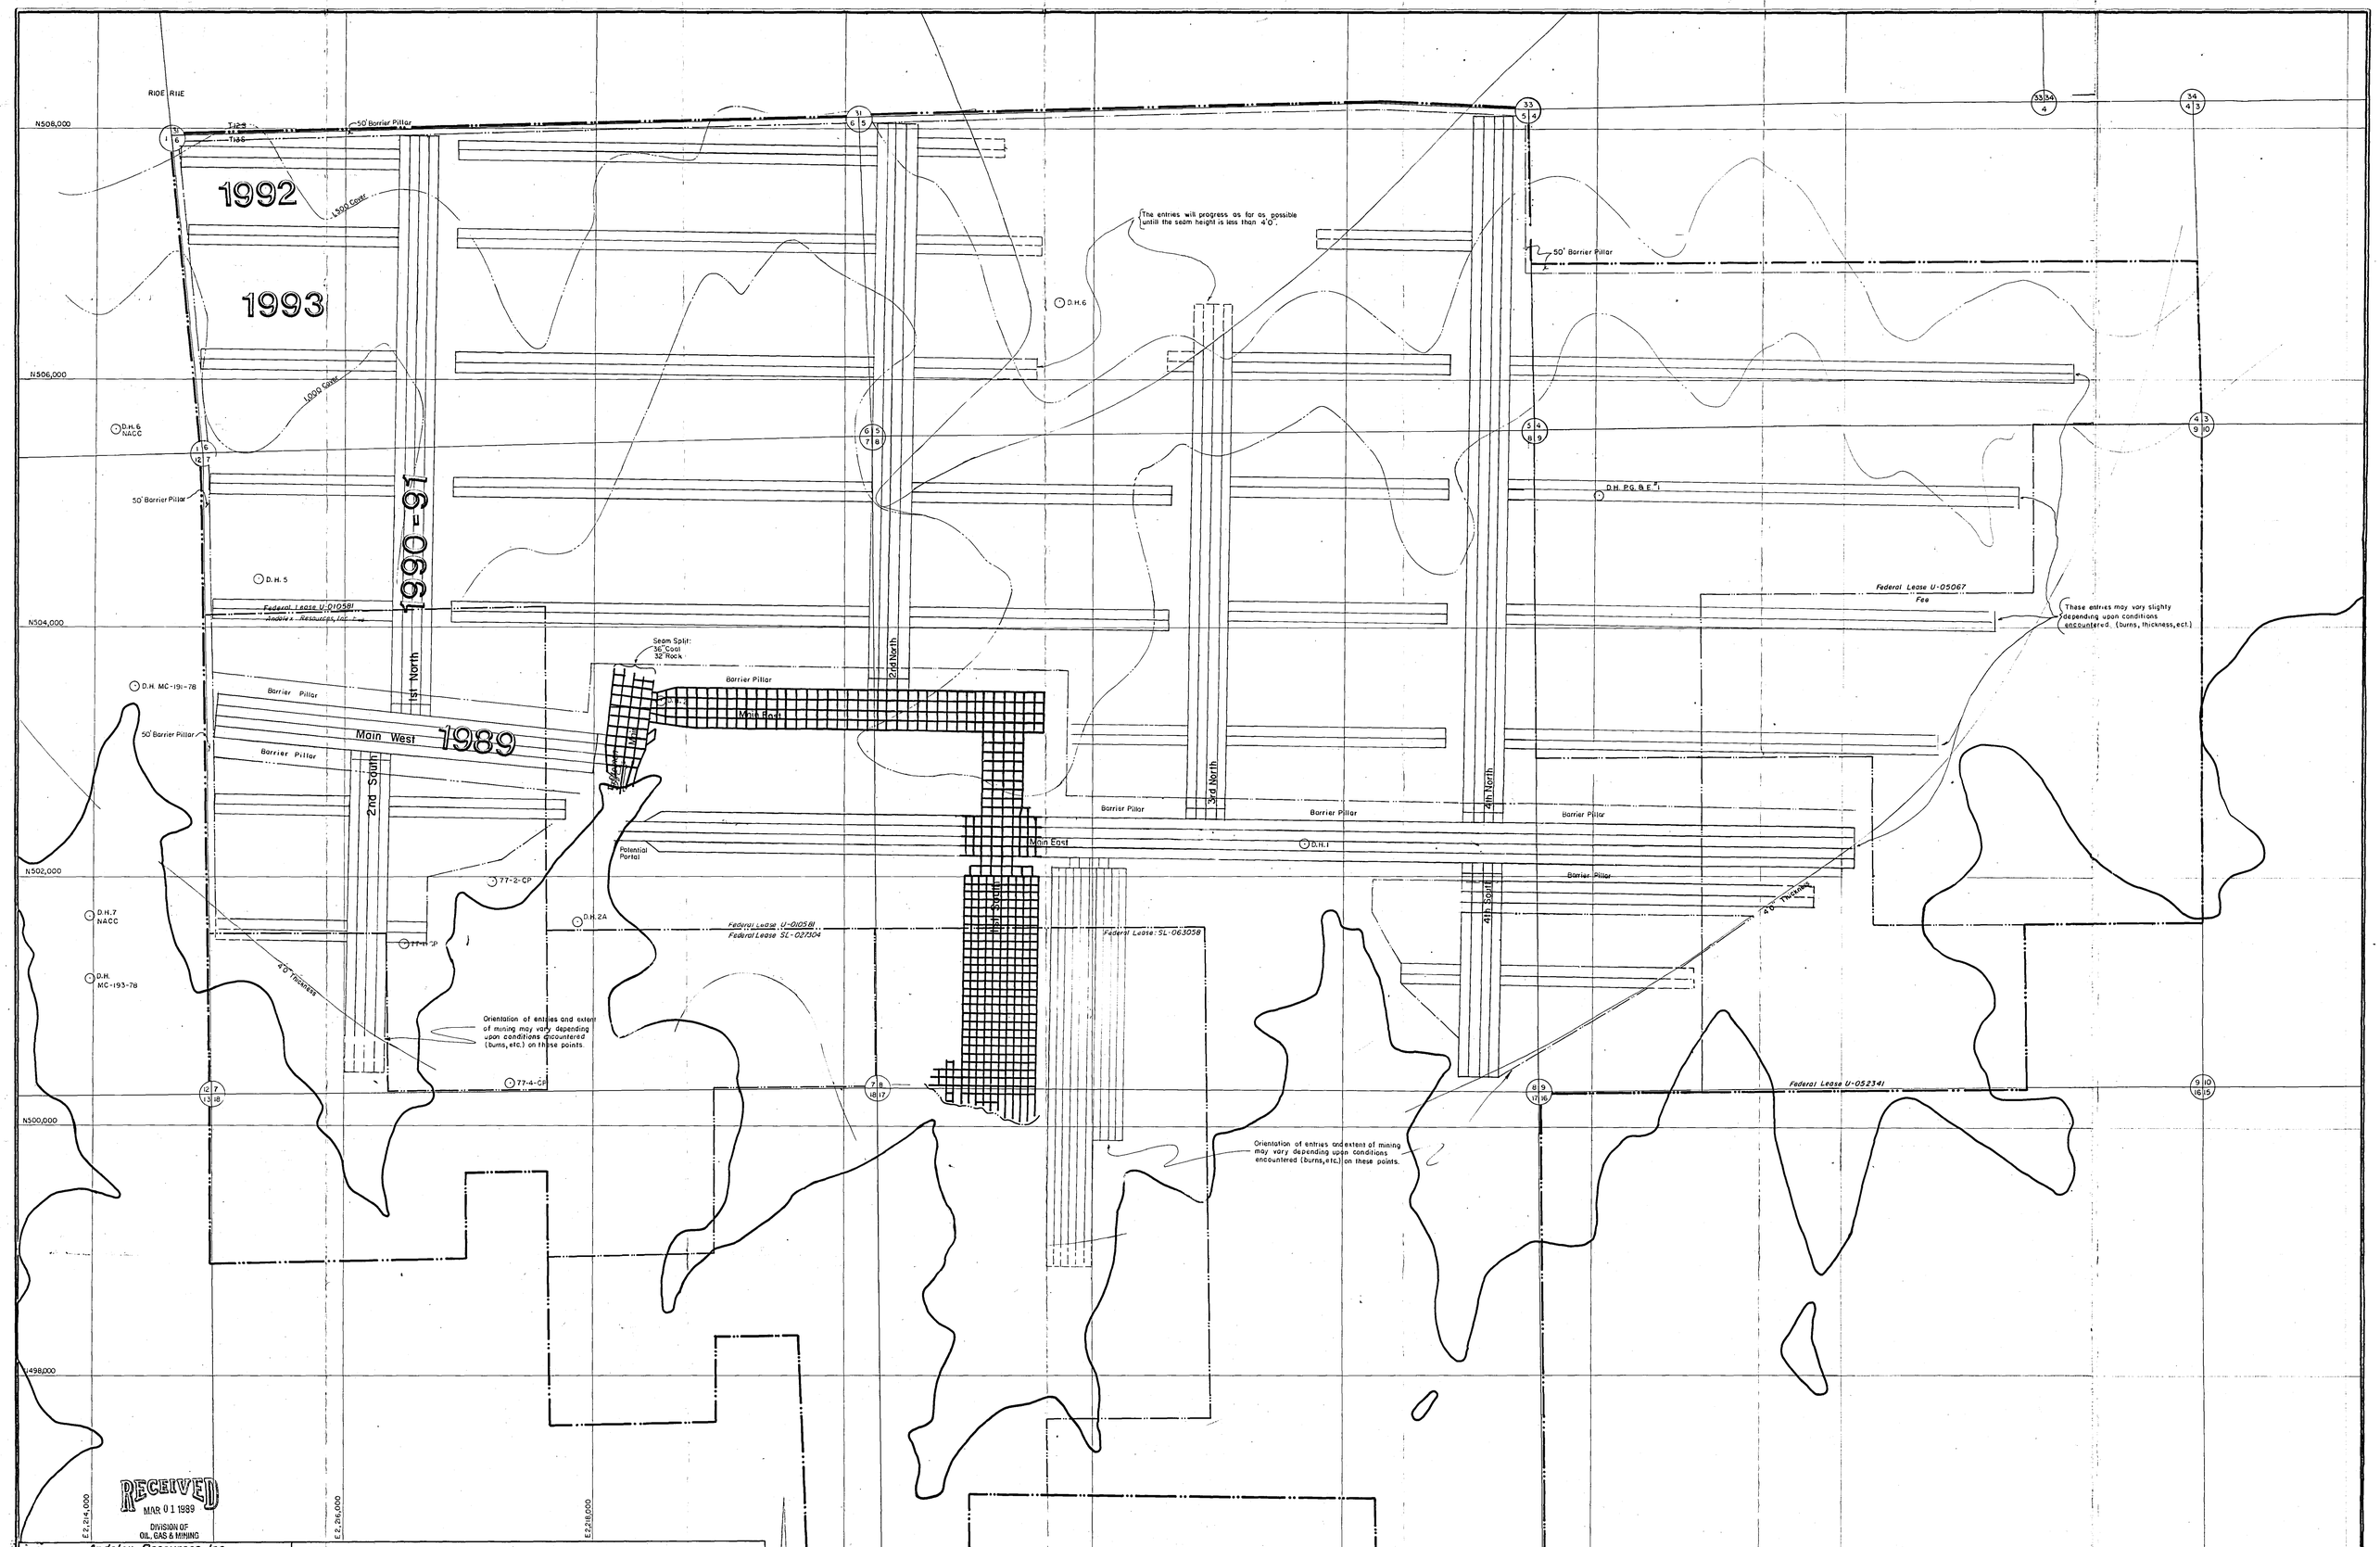

Andalex Resources, Inc.
P.O. Box 902
Price, Utah 84501

Centennial Project
Proposed Mine Plan - Lower Sunnyside Seam
Apex Mine

DRAWN BY J.C.B. 5-03-83 DRAWING NO. 01-3275-06
APPROVED D.S., K.P., S.Q. 5-04-83 SCALE 1"=400'0"

NO.	DATE	REVISIONS	BY
5	6/16/88	Added New Leases & Update	JCB
6	11/7/88	Changed Main West & Update	J.B.
4	12/8/86	General update	J.L.C.

NOTES

1. There are no existing oil or gas wells located on the permit area.
2. There are no existing buildings within 1,000 ft. outside the permit area.
3. Basis of Bearing: Utah State Coordinate System.
4. Township 13S, Range 11E, SLB&M
5. Surface right of entry granted via Andalex ownership or Andalex federal lease rights.
6. For detail on surface facilities see Plate 6 or Plate 33.

LEGEND

- Property Boundary
- Lease Boundary
- Section Line
- Seam Outcrop
- Barn Line
- Coal Thickness
- Drill Hole

I, the undersigned, do hereby attest that the above map is true and correct to the best of my knowledge.

Dave Shaver
Chief Engineer

6-17-88
Date

1"=400' scale — 400 0 400 800 feet

Plate 29