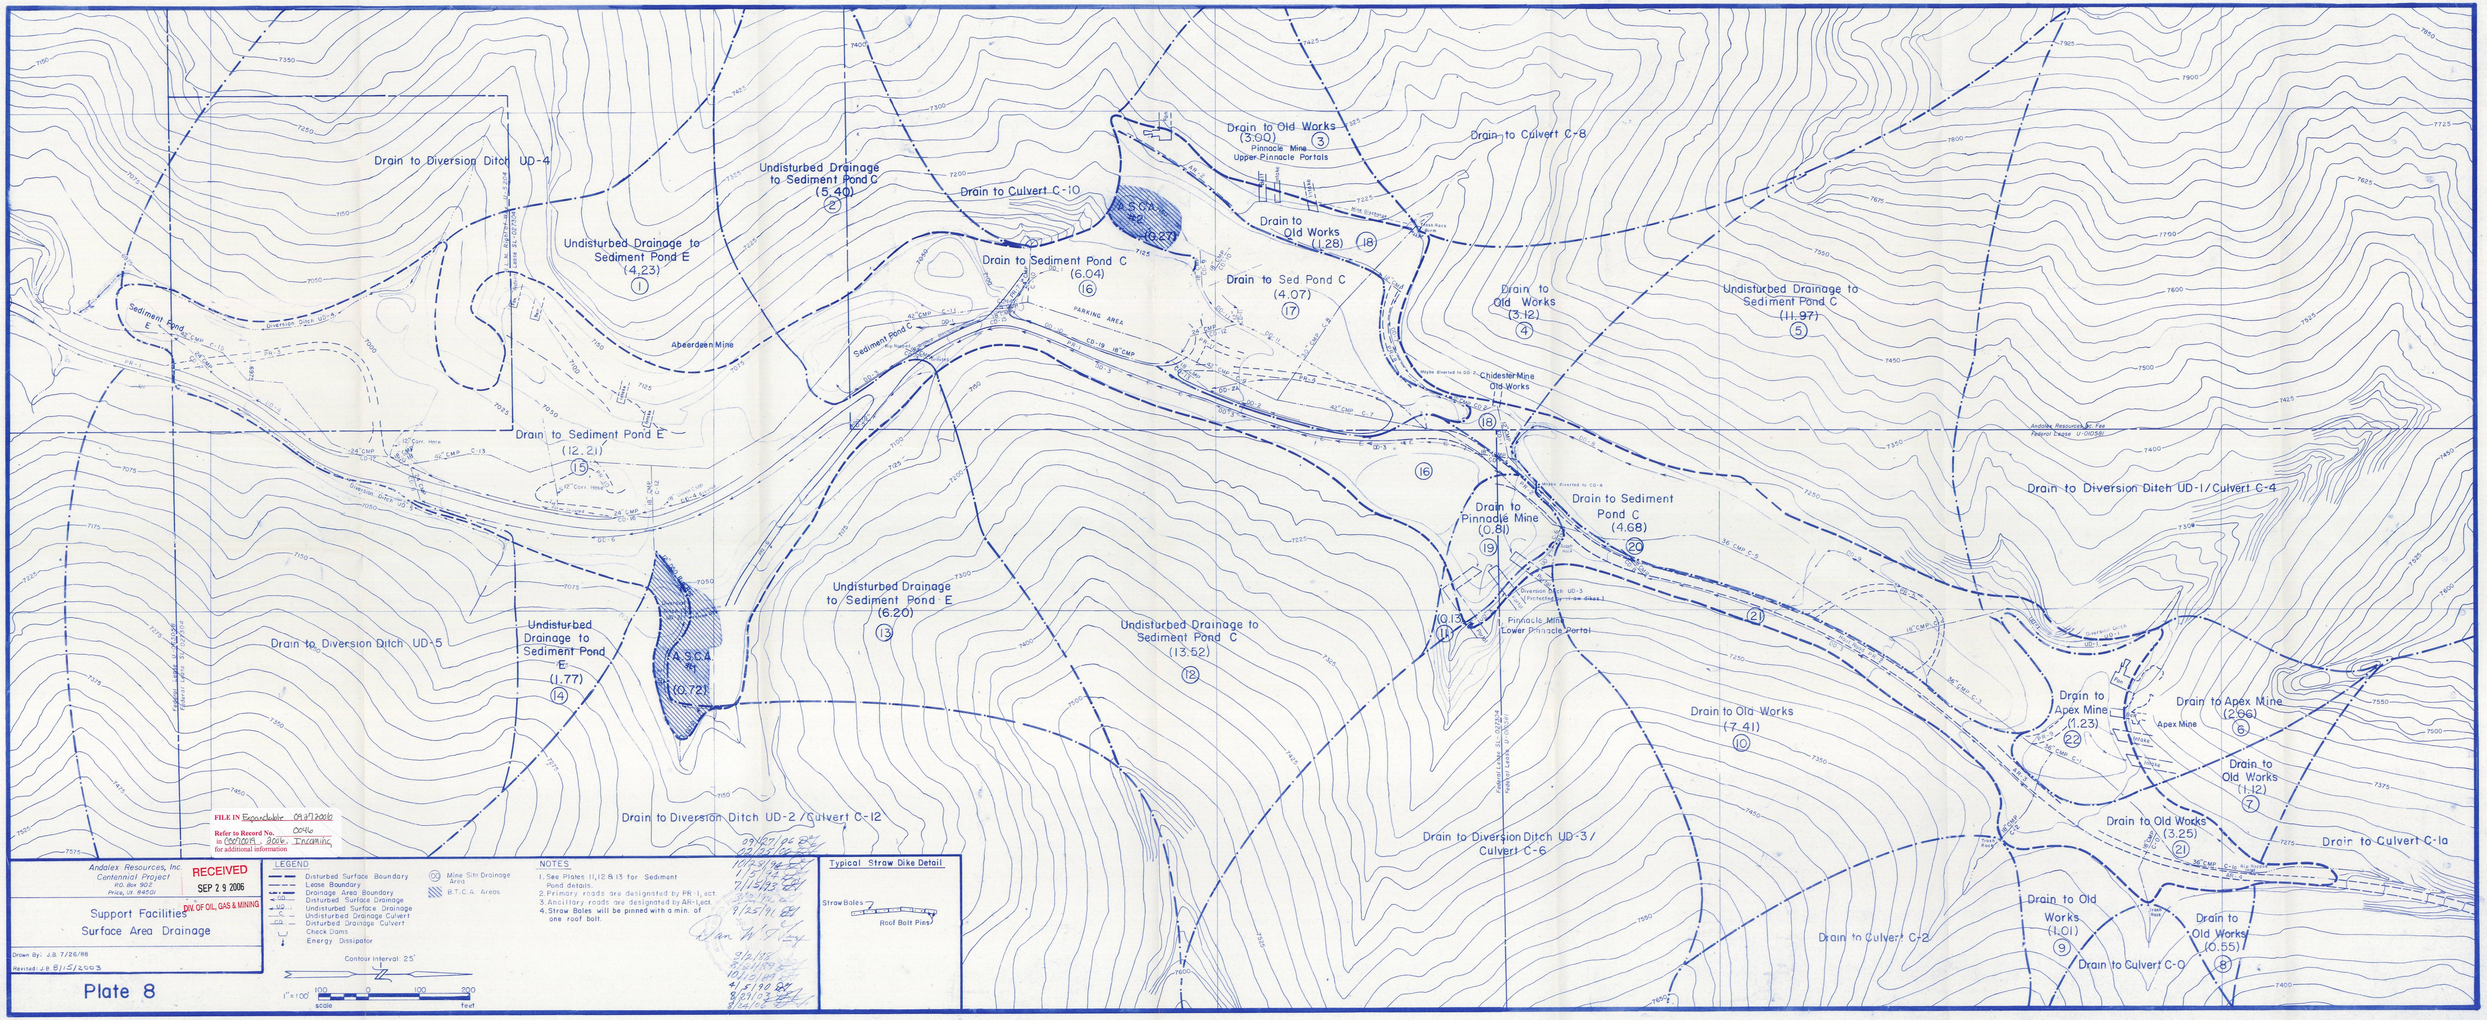
Drain to Diversion Ditch UD-4
Undisturbed Drainage to Sediment Pond C (5.40) 2
Undisturbed Drainage to Sediment Pond E (4.23) 1
Drain to Culvert C-10
Drain to Old Works (3.00) 3
Pinnacle Mine Upper Pinnacle Portals
Drain to Culvert C-8
Drain to Old Works (1.28) 18
Drain to Sediment Pond C (6.04) 16
Drain to Sed Pond C (4.07) 17
Drain to Old Works (3.12) 4
Undisturbed Drainage to Sediment Pond C (11.97) 5
Sediment Pond E
Aberdeen Mine
Sediment Pond C
PARKING AREA
Chidester Mine Old Works
Drain to Sediment Pond E (12.21) 15
Drain to Pinnacle Mine (0.81) 19
Drain to Sediment Pond C (4.68) 20
Drain to Diversion Ditch UD-1/Culvert C-4
Undisturbed Drainage to Sediment Pond E (6.20) 13
Undisturbed Drainage to Sediment Pond C (13.52) 12
Pinnacle Mine Lower Pinnacle Portal
Drain to Diversion Ditch UD-5
Undisturbed Drainage to Sediment Pond E (1.77) 14
Drain to Old Works (7.41) 10
Drain to Apex Mine (1.23) 22
Drain to Apex Mine (2.66) 6
Apex Mine
Drain to Old Works (1.12) 7
Drain to Old Works (3.25) 21
Drain to Culvert C-1a
Drain to Diversion Ditch UD-2/Culvert C-12
Drain to Diversion Ditch UD-3/ Culvert C-6
Drain to Culvert C-2
Drain to Old Works (1.01) 9
Drain to Culvert C-0
Drain to Old Works (0.55) 8
Andalex Resources, Inc. Federal Lease U-0143
Andalex Resources, Inc. Fee
Federal Lease U-0143
FILE IN Expansion 09/07/2006
Refer to Record No. 0046
in COMMOR 2006 Incoming
for additional information
RECEIVED
SEP 29 2006
DIV. OF OIL, GAS & MINING
Andalex Resources, Inc.
Centennial Project
P.O. Box 902
Price, UT 84501
Support Facilities
Surface Area Drainage
Drawn By: J.B. 7/26/88
Revised: J.B. 8/15/2003
Plate 8
LEGEND
Disturbed Surface Boundary
Lease Boundary
Drainage Area Boundary
Disturbed Surface Drainage
Undisturbed Surface Drainage
Undisturbed Drainage Culvert
Disturbed Drainage Culvert
Check Dams
Energy Dissipator
Mine Site Drainage Area
B.T.C.A. Areas
Contour Interval 25'
1" = 100'
100 0 100 200
Scale Feet
NOTES
1. See Plates 11, 12 & 13 for Sediment Pond details.
2. Primary roads are designated by PR-1, etc.
3. Ancillary roads are designated by AR-1, etc.
4. Straw Bales will be pinned with a min. of one roof bolt.
Typical Straw Dike Detail
Straw Bales
Roof Bolt Pins